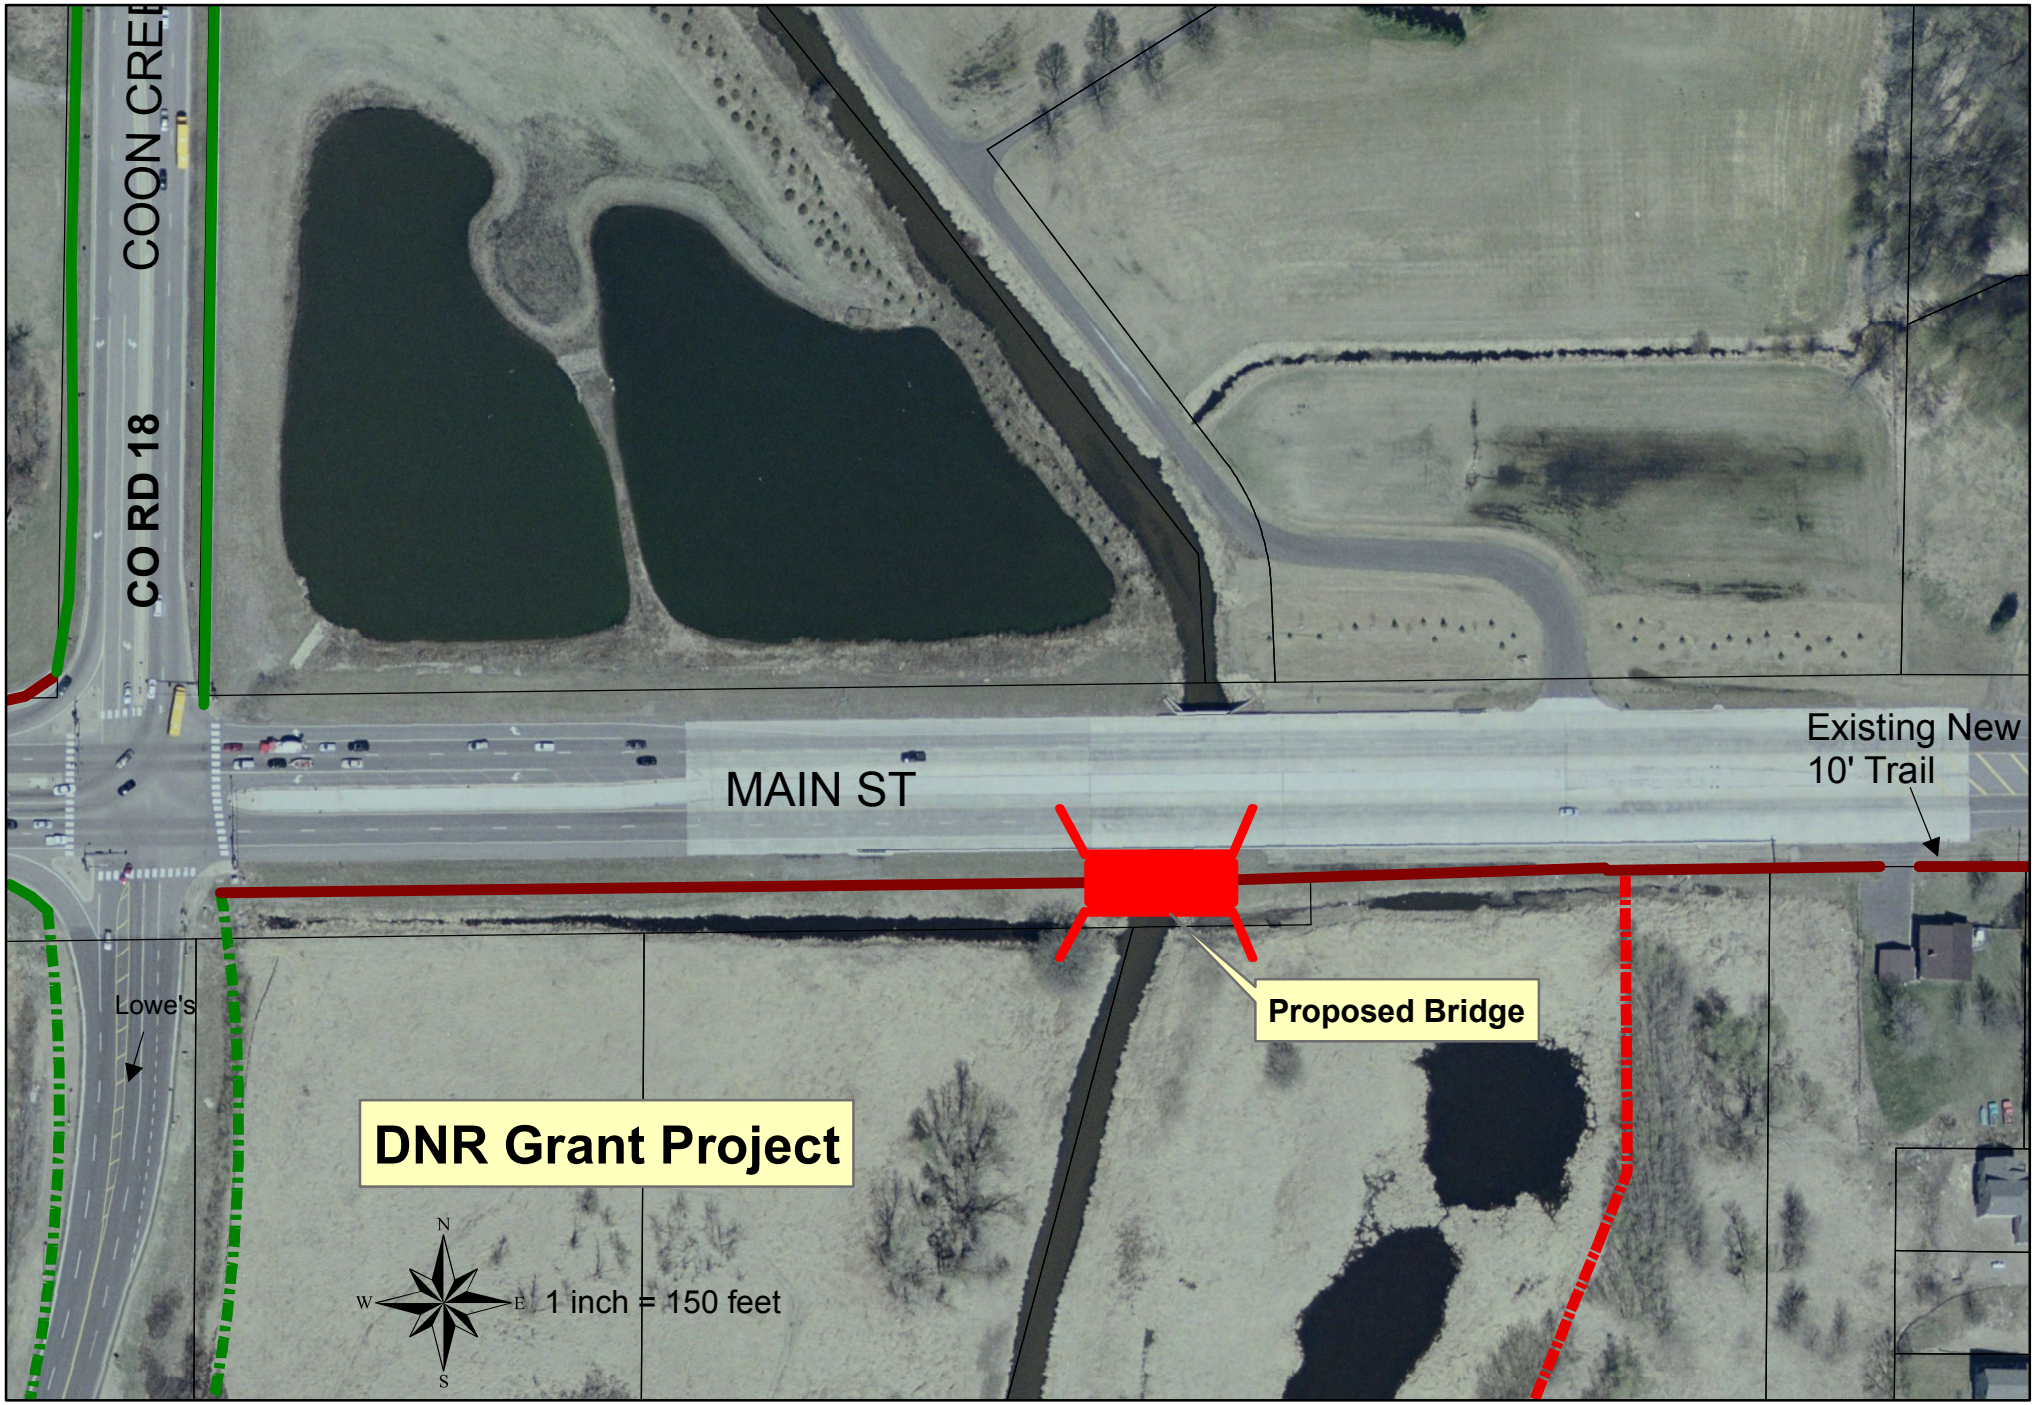
COON CREE
CO RD 18
MAIN ST
Existing New
10' Trail
Proposed Bridge
Lowe's
DNR Grant Project
N
W
E
S
1 inch = 150 feet