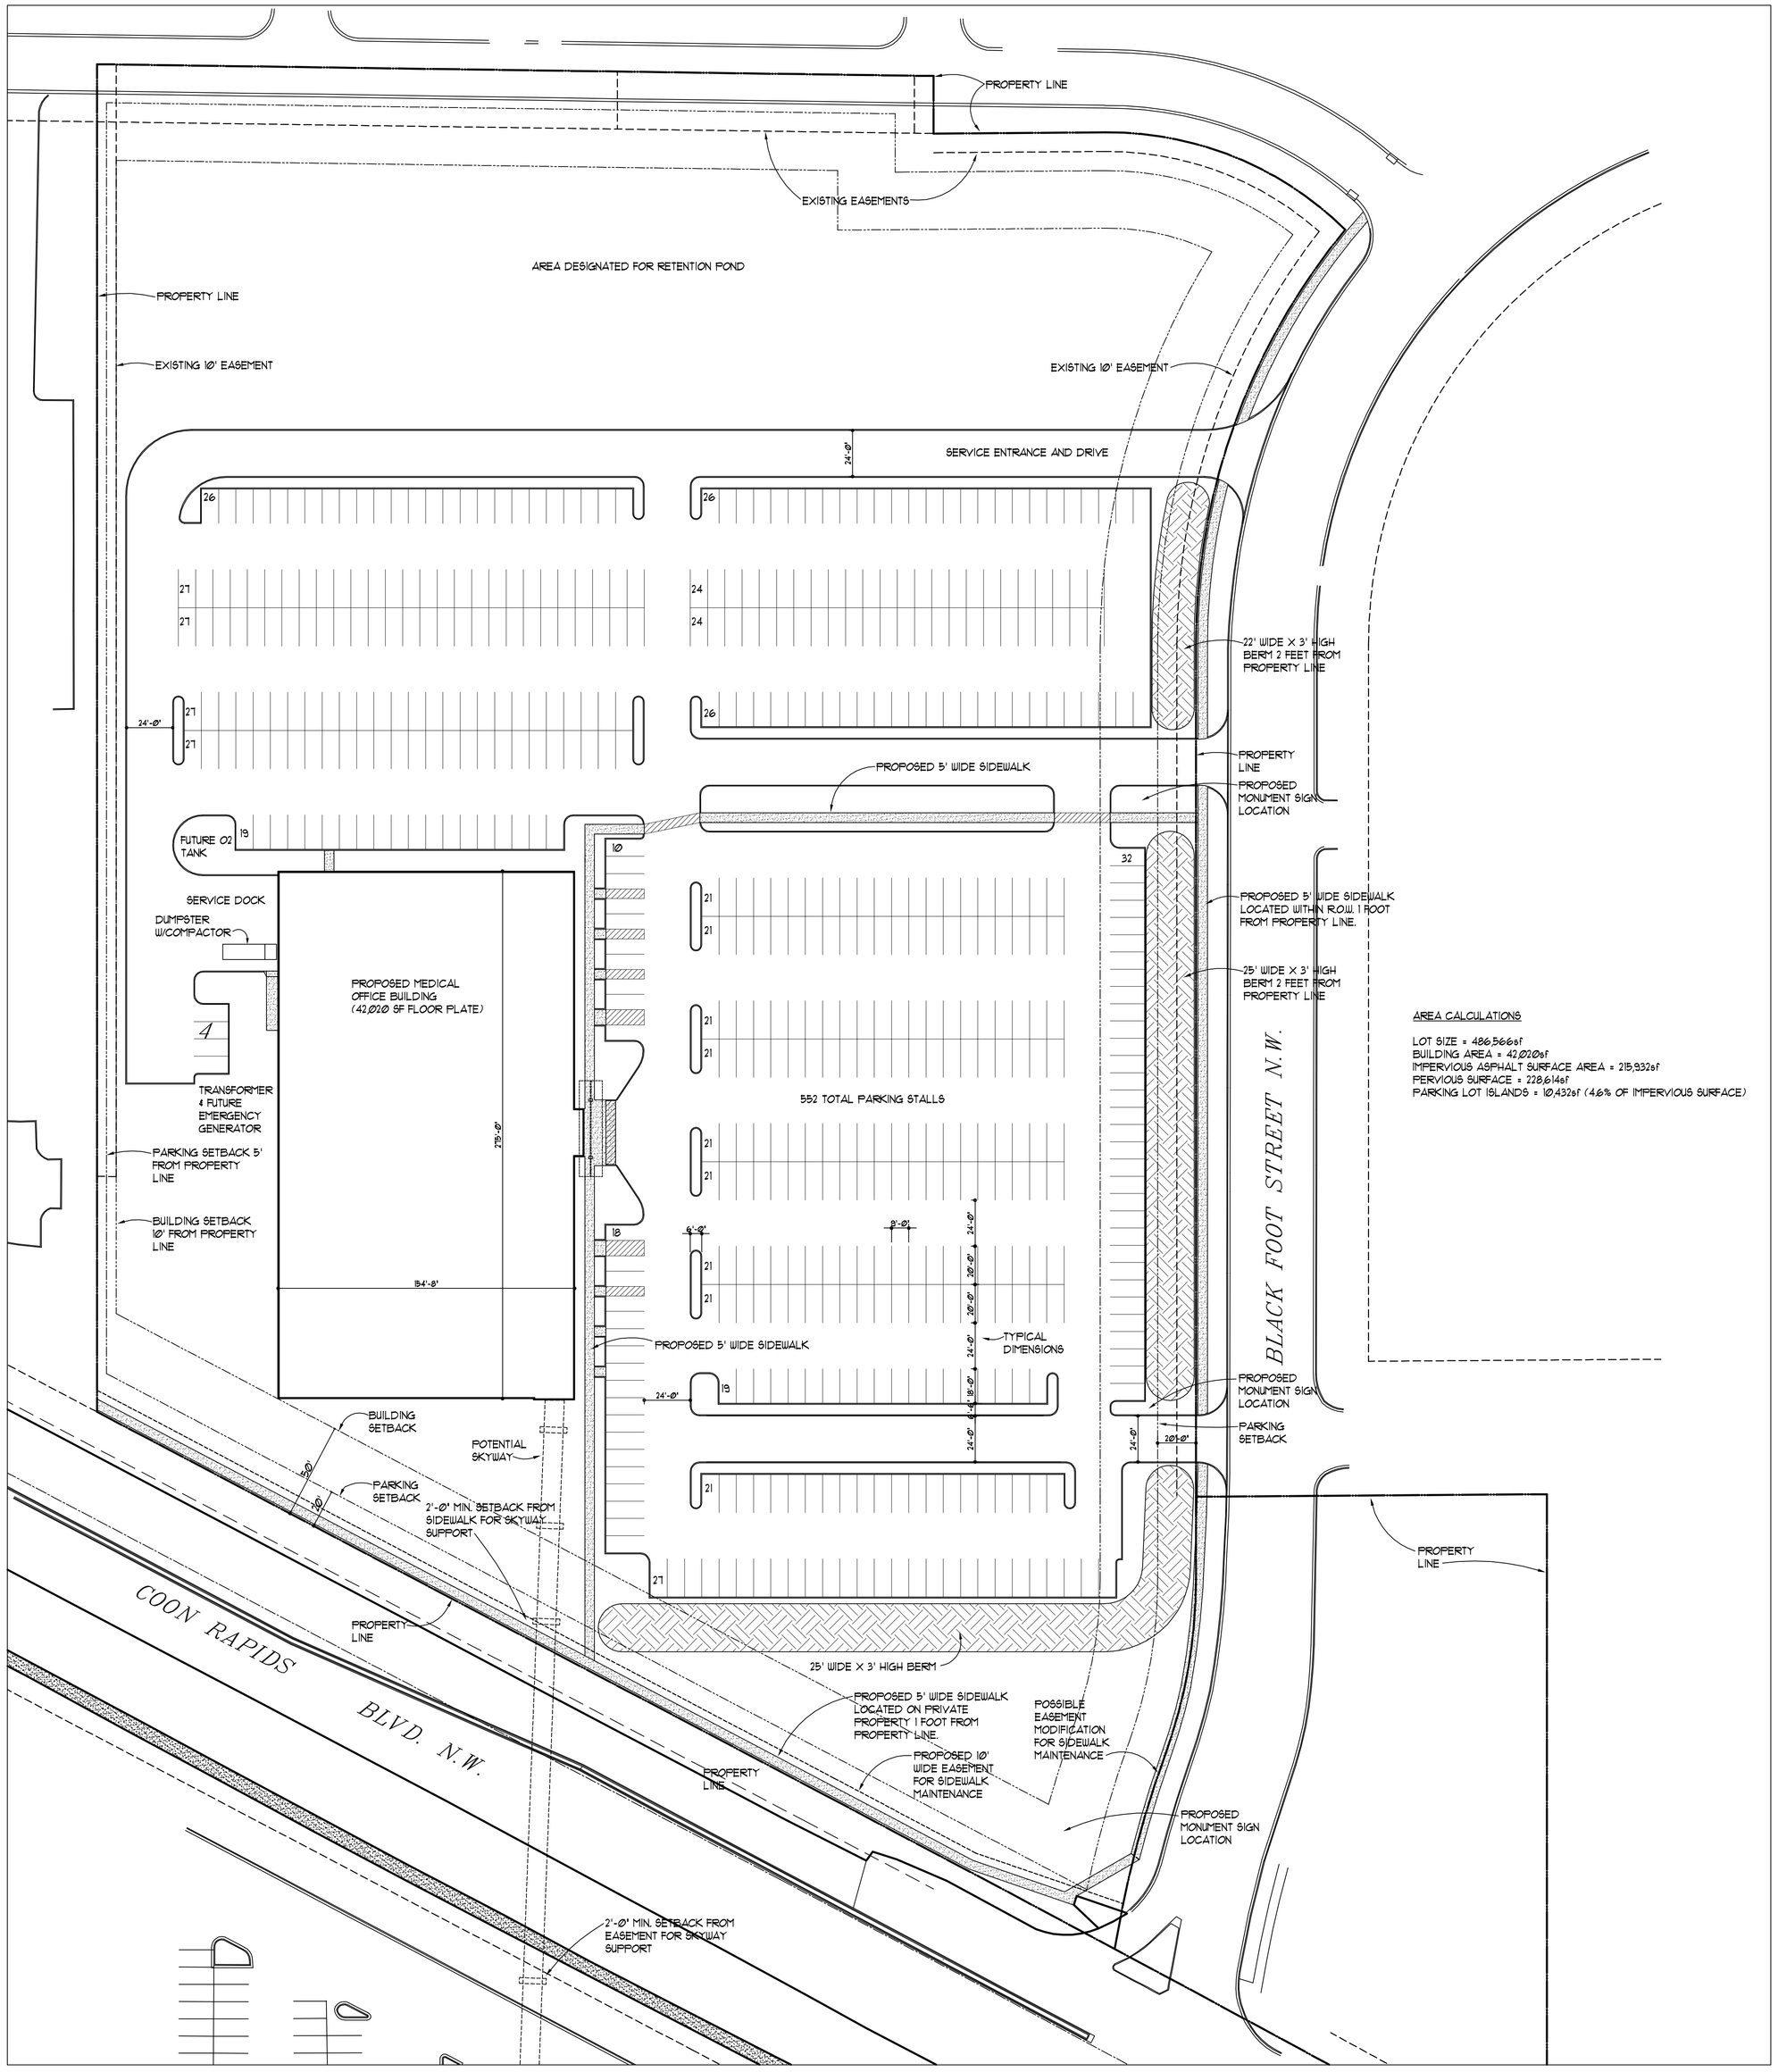


1 A1.1 SITE PLAN
1:40

0 20' 40' 80'

POPE ARCHITECTS

POPE ARCHITECTS, INC.
1295 BANDANA BLVD N, SUITE 200
ST. PAUL, MN 55108-2735
(651) 642-9200 | FAX (651) 642-1101
www.popearch.com

# MERCY MOB

MERCY HOSPITAL
Allina Hospitals & Clinics

FRAUENSHUH
HealthCare Real Estate Solutions

KRAUS-ANDERSON CONSTRUCTION COMPANY
MINNEAPOLIS DIVISION

## SITE PLAN

Revisions

| | |
|---|---|
| CITY SUBMISSION | 06/11/12 |
| CITY RESUBMISSION | 06/29/12 |

| | |
|---|---|
| Commission No. | 26172-12007 |
| Drawn by | GW |
| Checked by | DM |

SHEET

A1.1