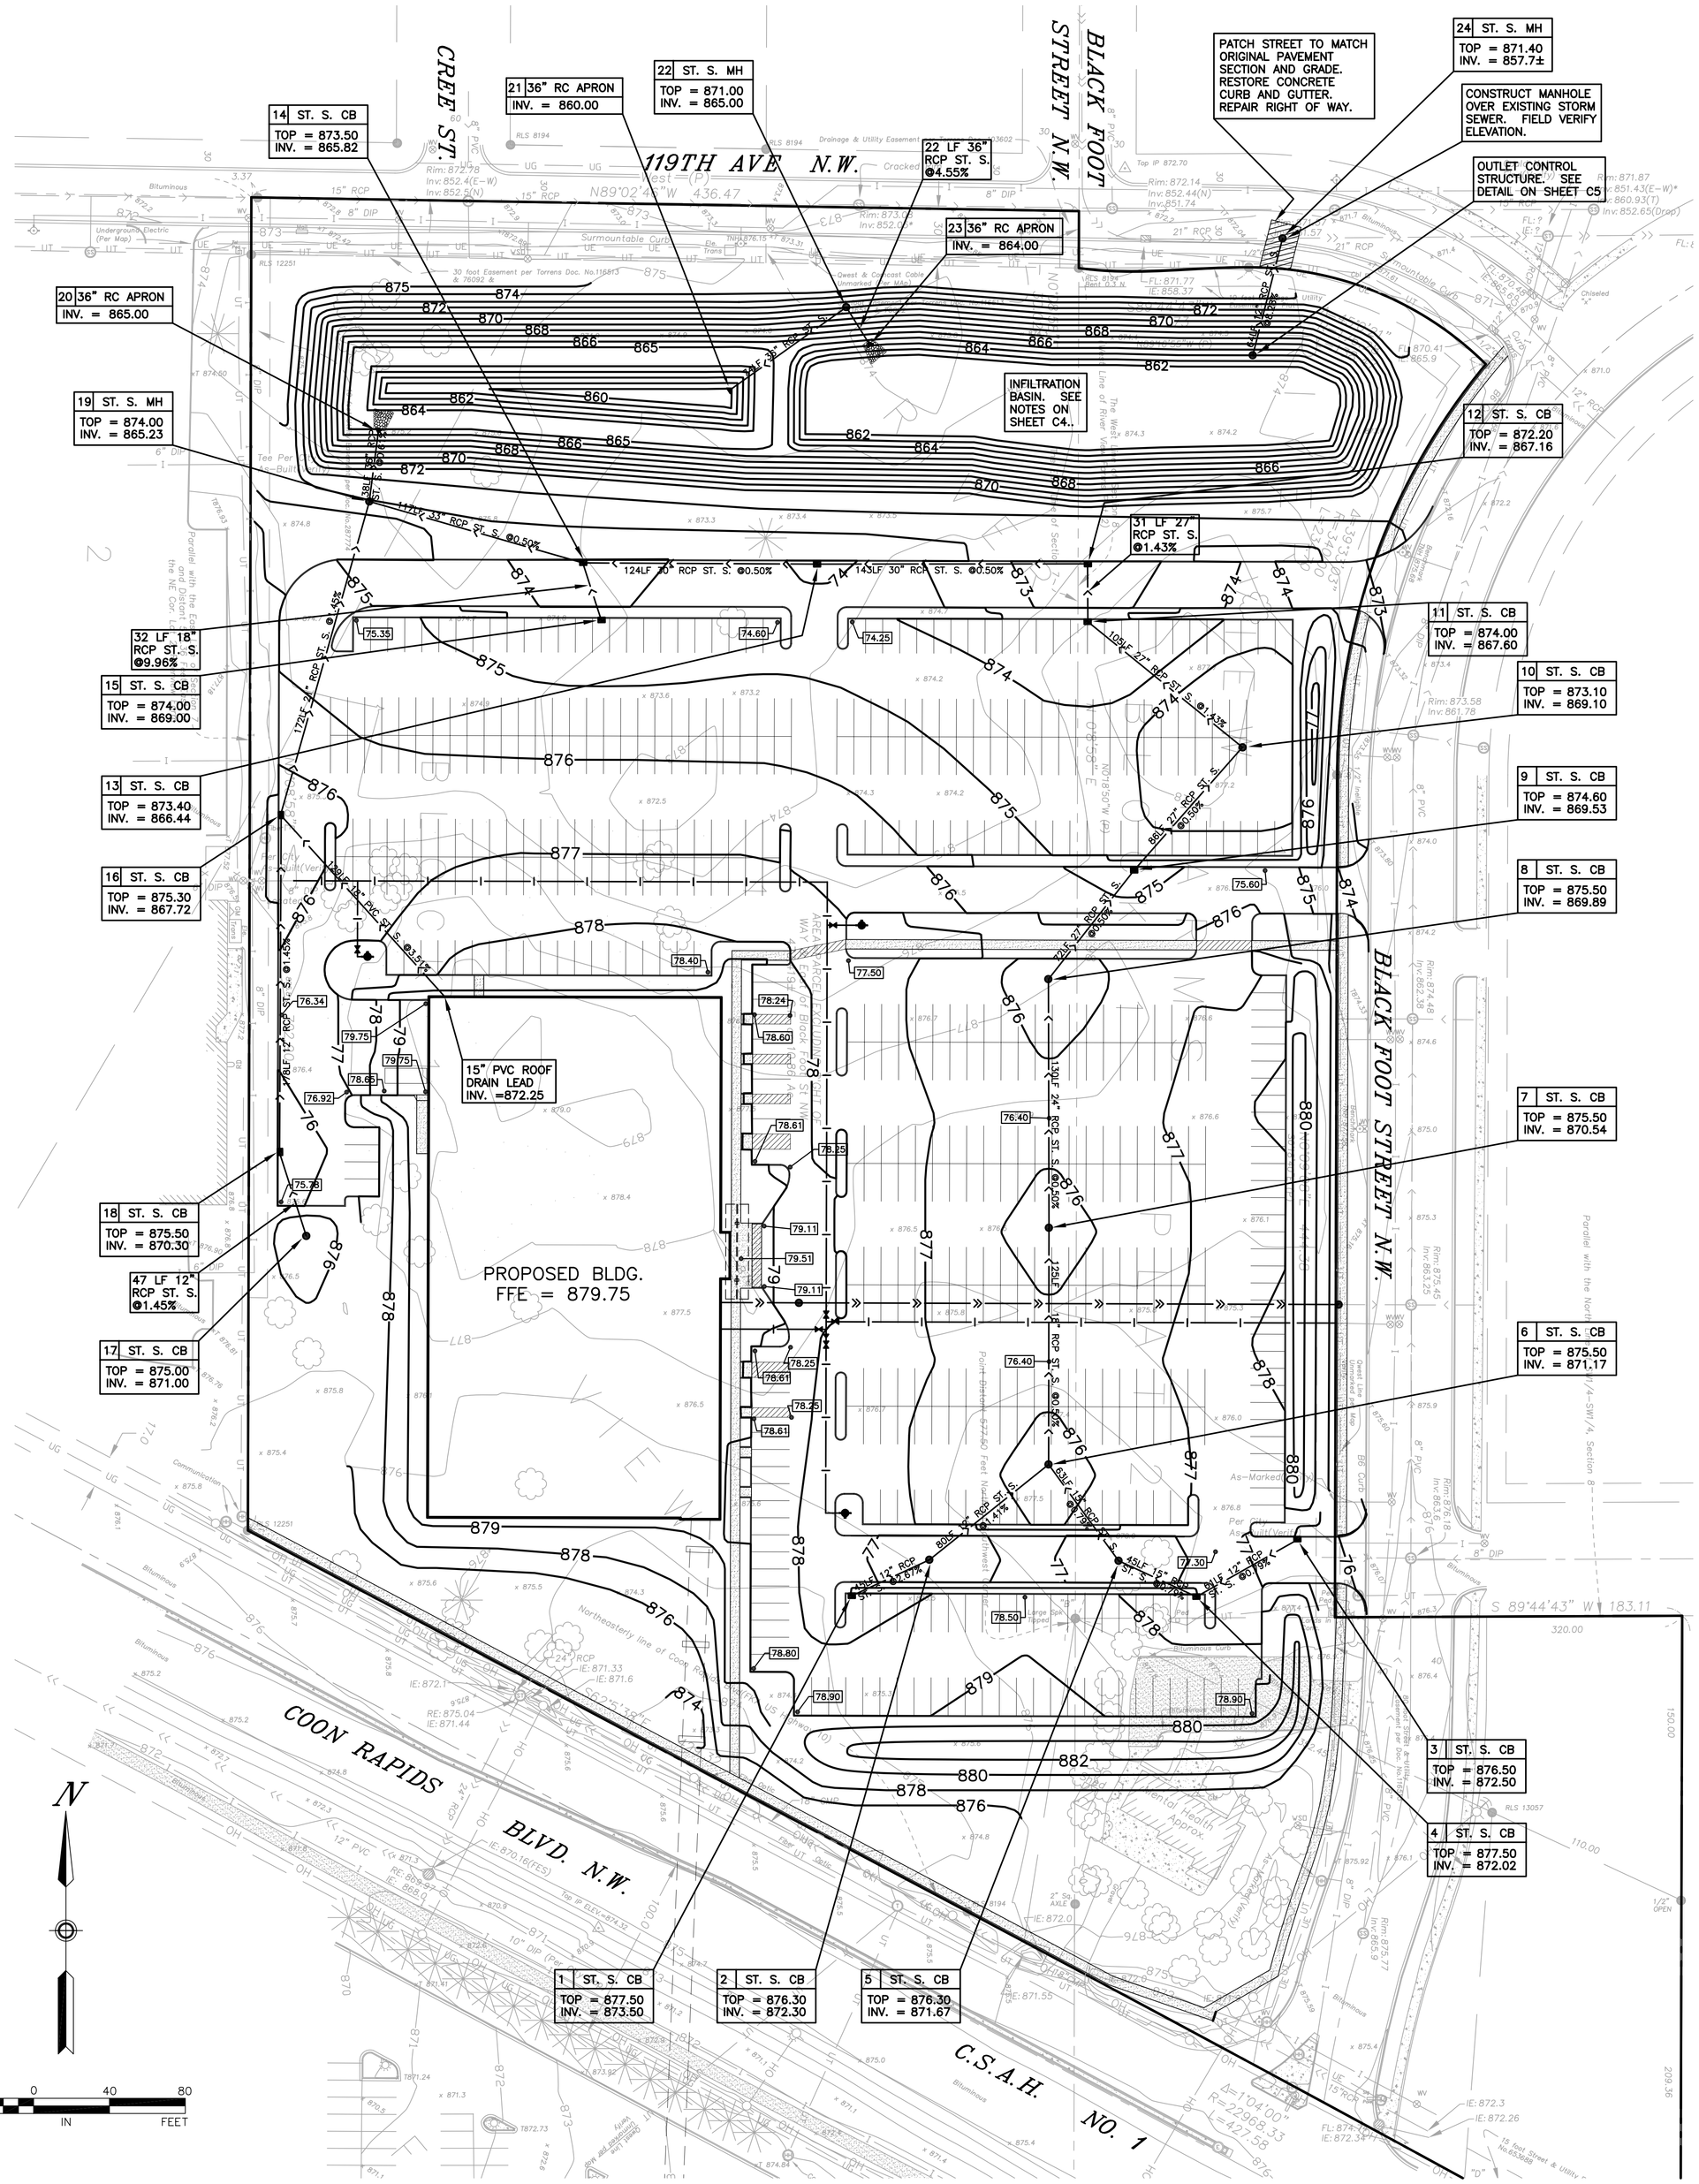

CALL BEFORE YOU DIG.

811 Know what's below. Call before you dig.

The subsurface utility information shown on this plan is utility Quality Level D. This quality level was determined according to the guidelines of CI/ASCE 38-02, entitled "Standard Guideline for the Collection and Depiction of Existing Subsurface Utility Data."

SEE ADDITIONAL NOTES AND DETAILS ON SHEETS C2, C3, C4, C5, AND C6.

POPE ARCHITECTS

POPE ARCHITECTS, INC.
1295 BANDANA BLVD N, SUITE 200
ST. PAUL, MN 55108-2735
(651) 642-9200 | FAX (651) 642-1101
www.popearch.com

MERCY MOB

MERCY HOSPITAL
Allina Hospitals & Clinics

FRAUENSHUH HealthCare Real Estate Solutions

KRAUS-ANDERSON CONSTRUCTION COMPANY
MINNEAPOLIS DIVISION

Revisions

SCHEMATIC ISSUE	05/11/12
CITY SUBMITTAL	06/29/12

GRADING AND DRAINAGE PLAN

Commission No. 26172-12007
Drawn by
Checked by GW

SHEET
C1