Project 13-8
Storm Sewer Overview

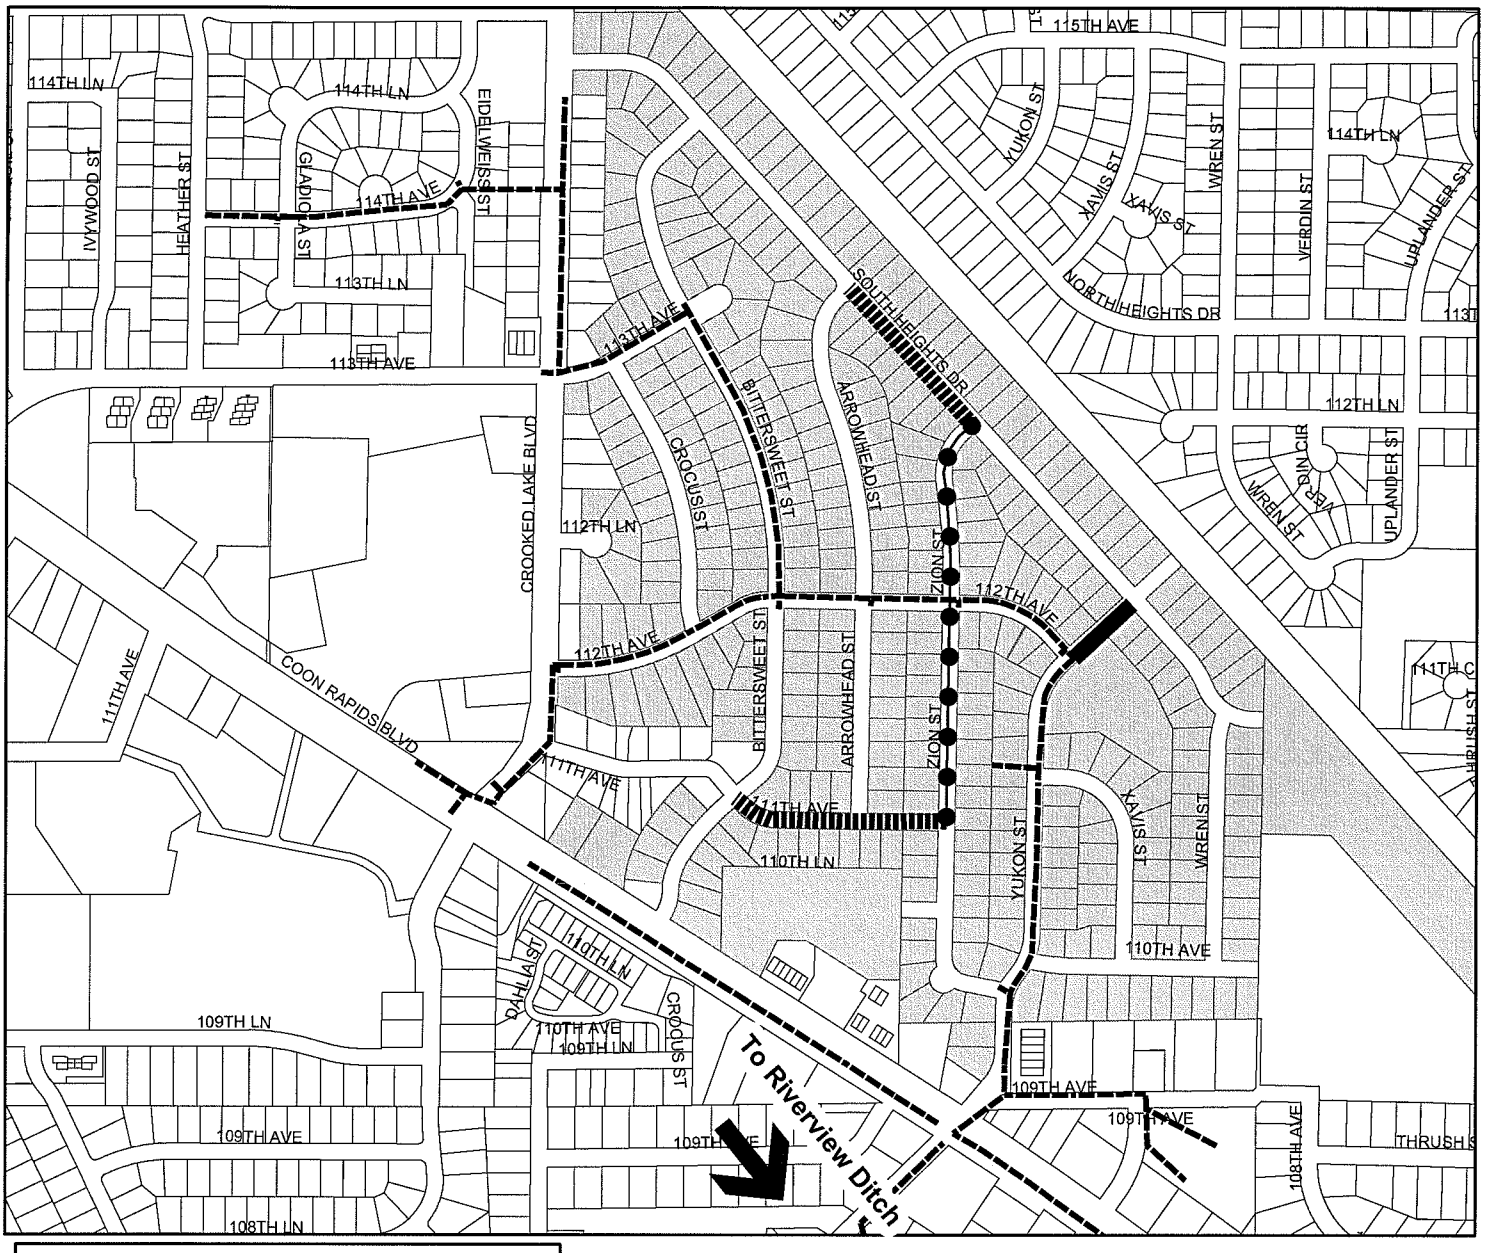

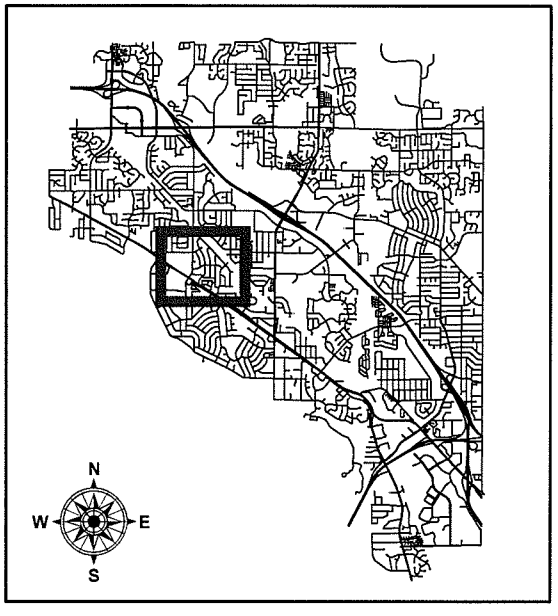

Legend

Existing Storm Sewer

Storm Sewer Construction Bids

Base Bid

Bid Alternate 1

Bid Alternate 2

COON RAPIDS
Minnesota