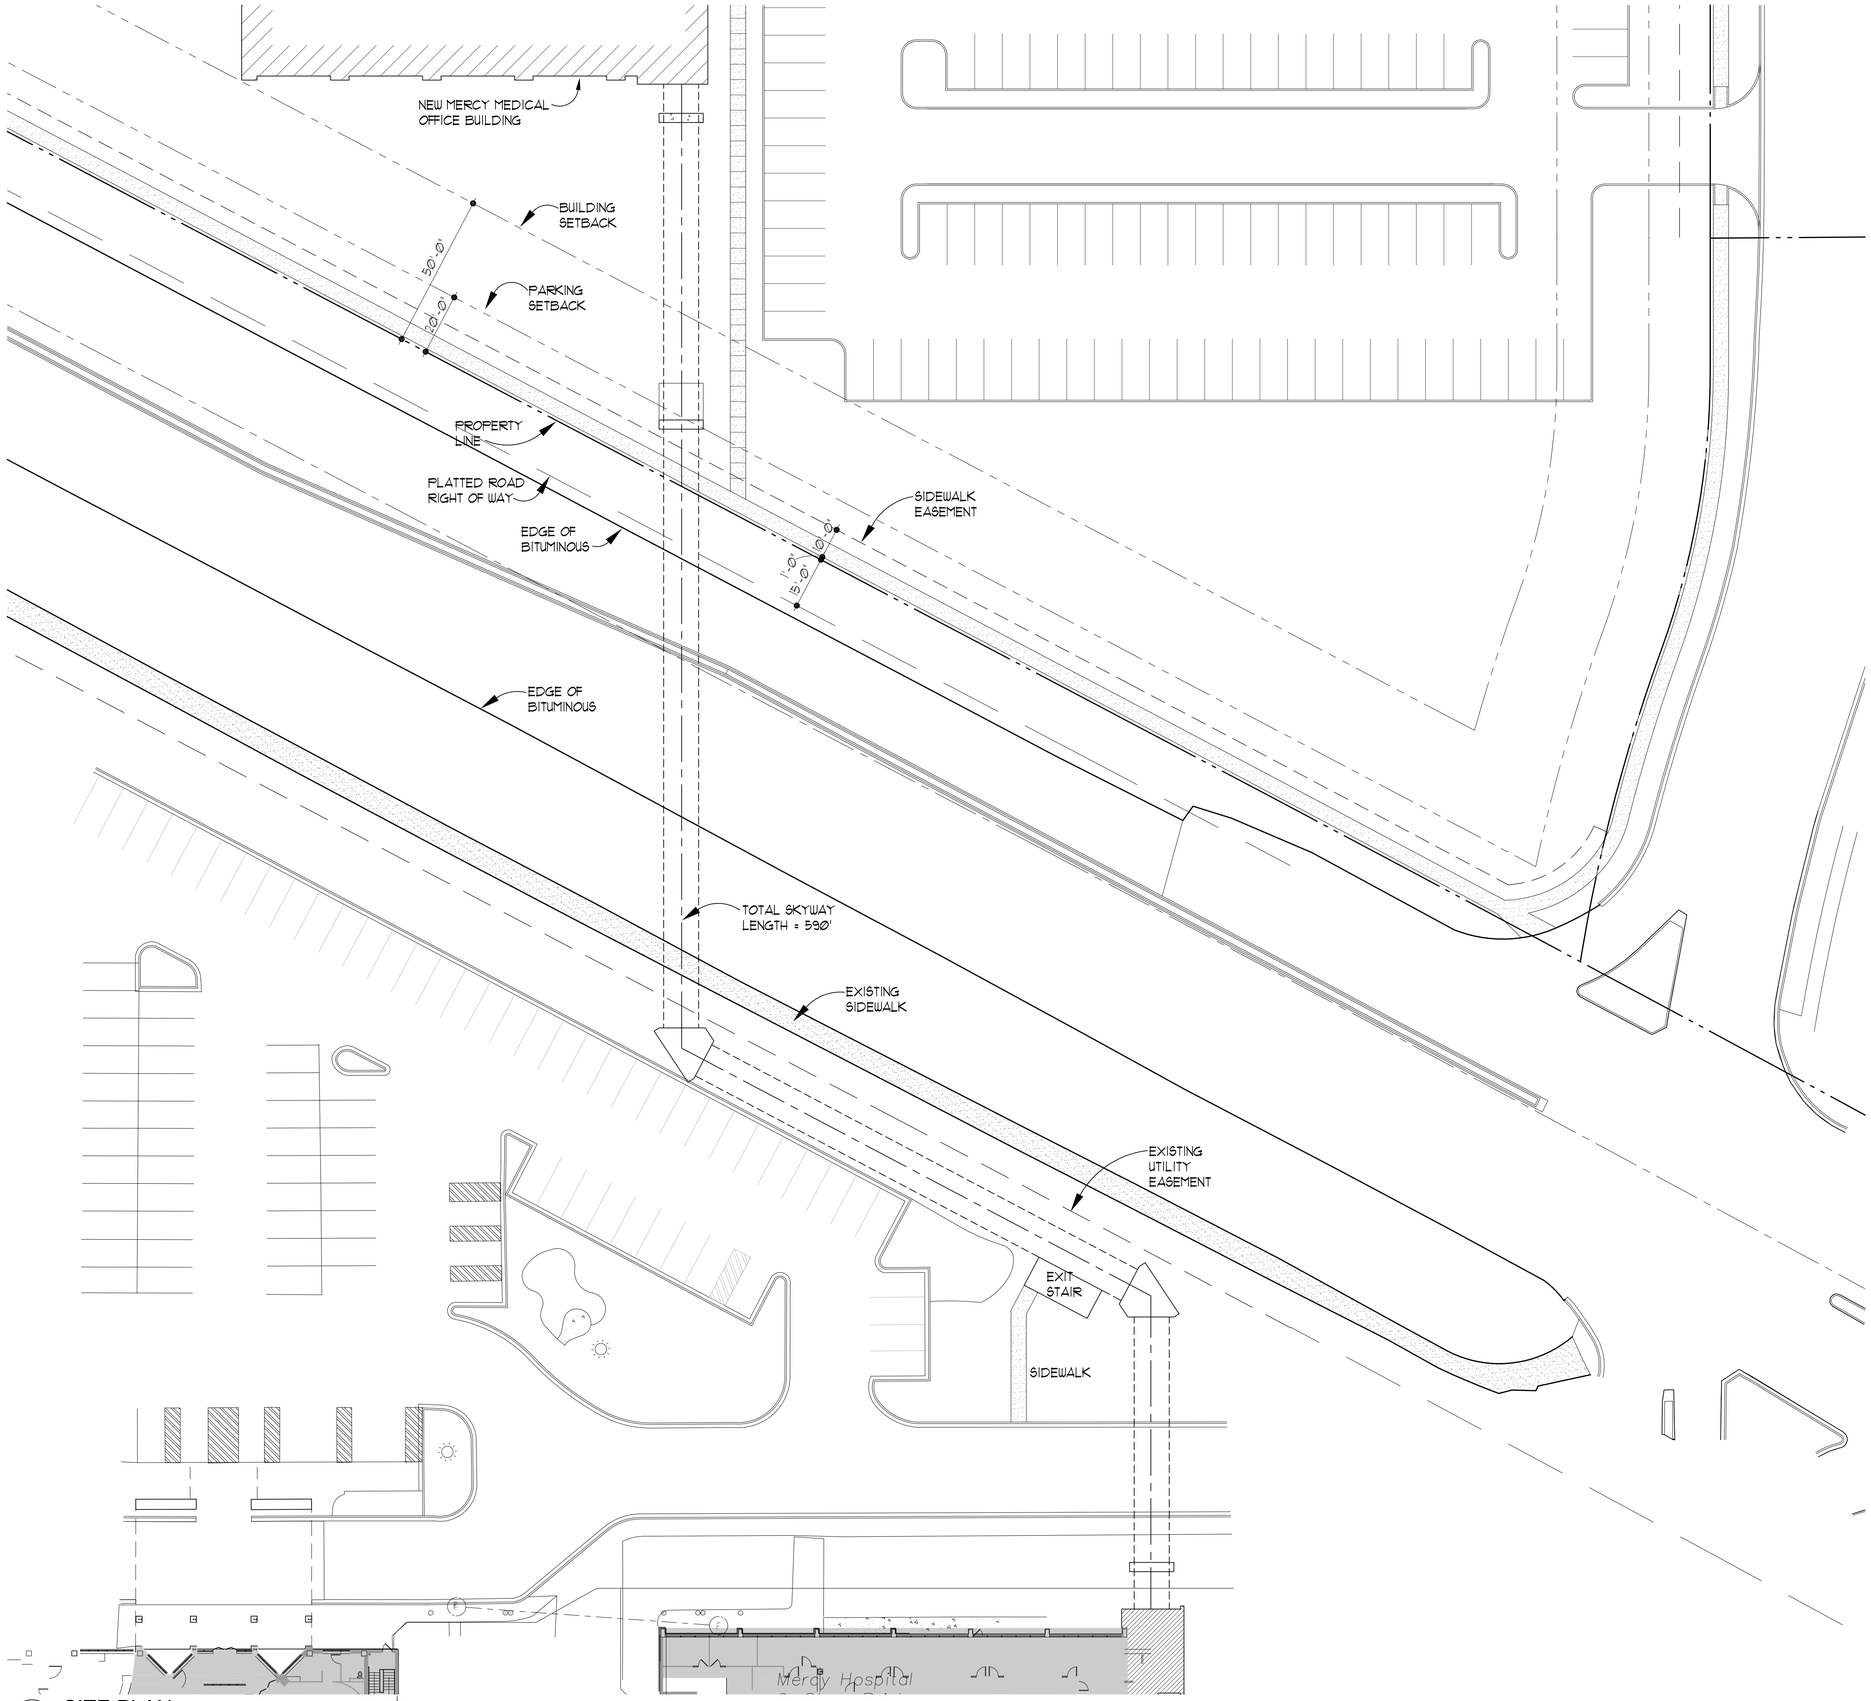

1 A1.1B SITE PLAN
1"=20'-0"
0 10' 20' 40'

POPE ARCHITECTS, INC.
1295 BANDANA BLVD N, SUITE 200
ST. PAUL, MN 55108-2735
(651) 642-9200 | FAX (651) 642-1101
www.popearch.com

MERCY SKYWAY

Allina Health

FRAUENSHUH HealthCare Real Estate Solutions

KRAUS-ANDERSON CONSTRUCTION COMPANY
MINNEAPOLIS DIVISION

SITE PLAN

Revisions

CITY SUBMISSION	03/15/13

Commission No.	26172-12093
Drawn by	GW
Checked by	DM

SHEET

A1.1