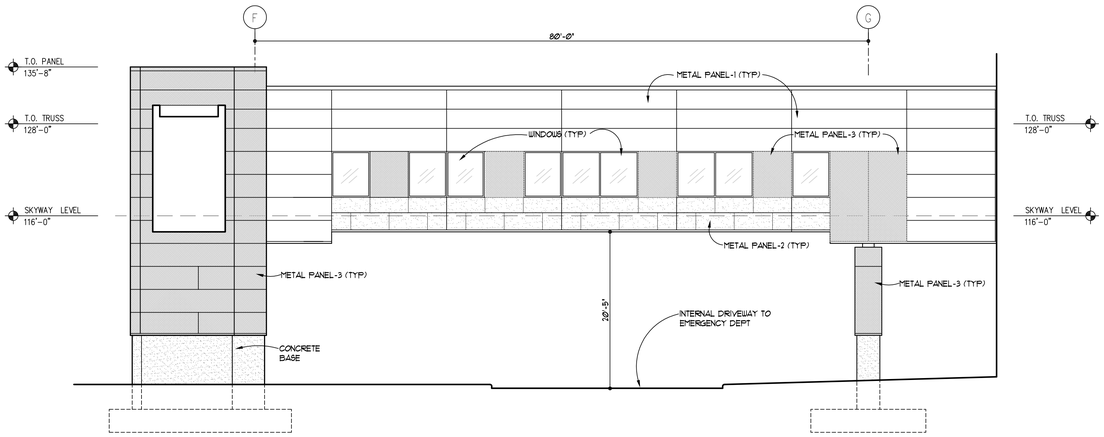

1 A3.1 SOUTH EXTERIOR ELEVATION - SKYWAY
1/8"=1'-0"
0 4' 8' 16'

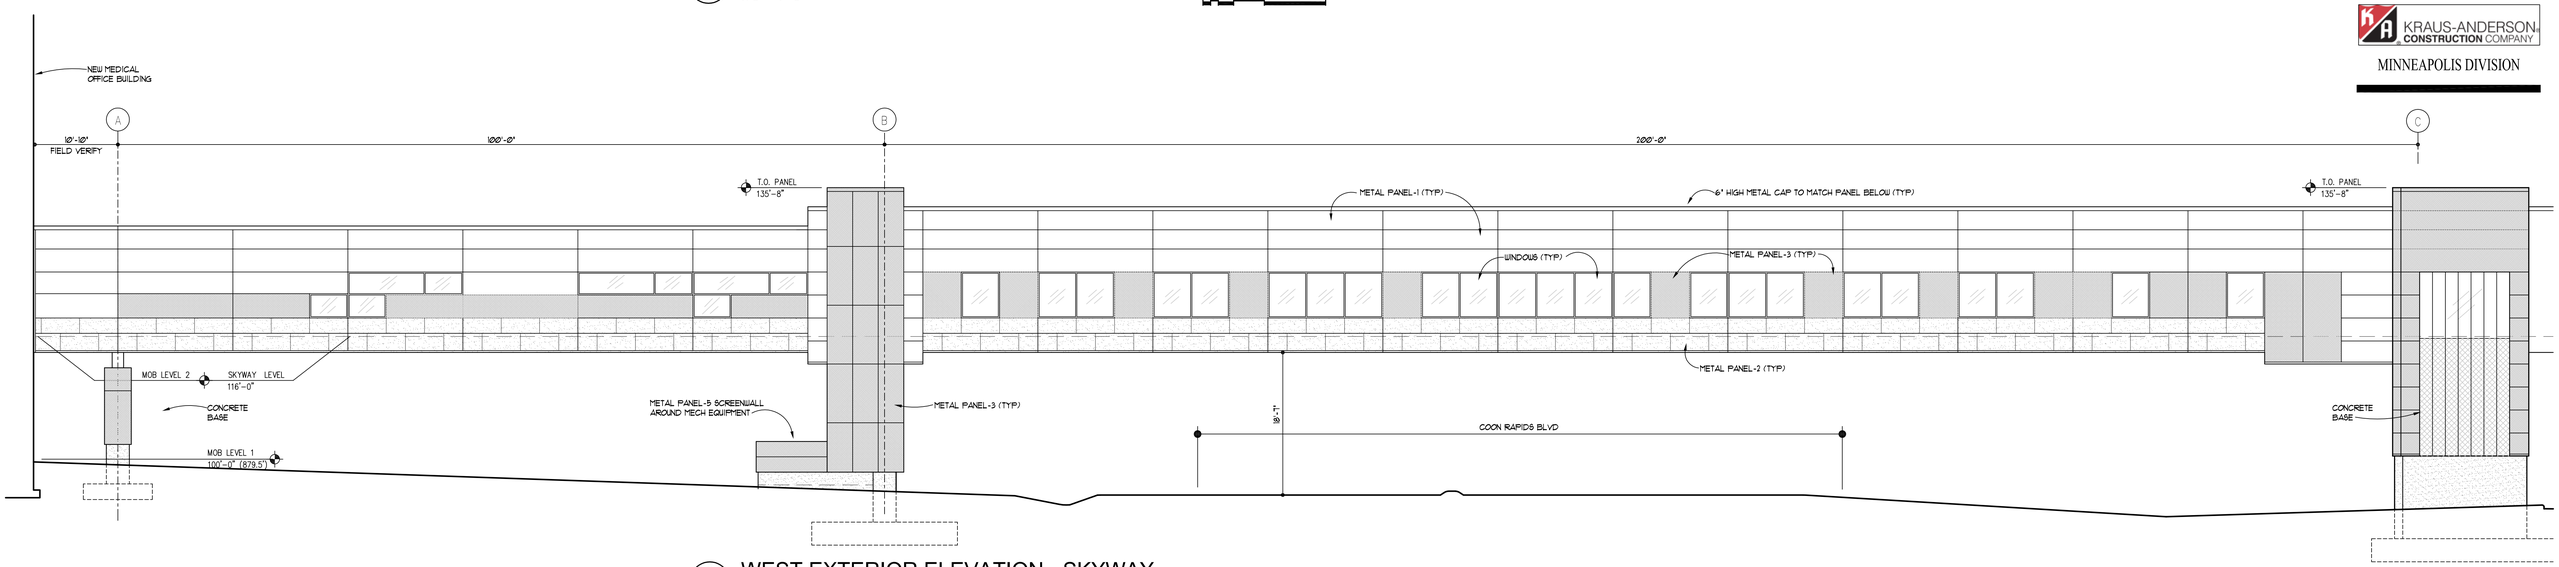

2 A3.1 WEST EXTERIOR ELEVATION - SKYWAY
1/8"=1'-0"
0 4' 8' 16'

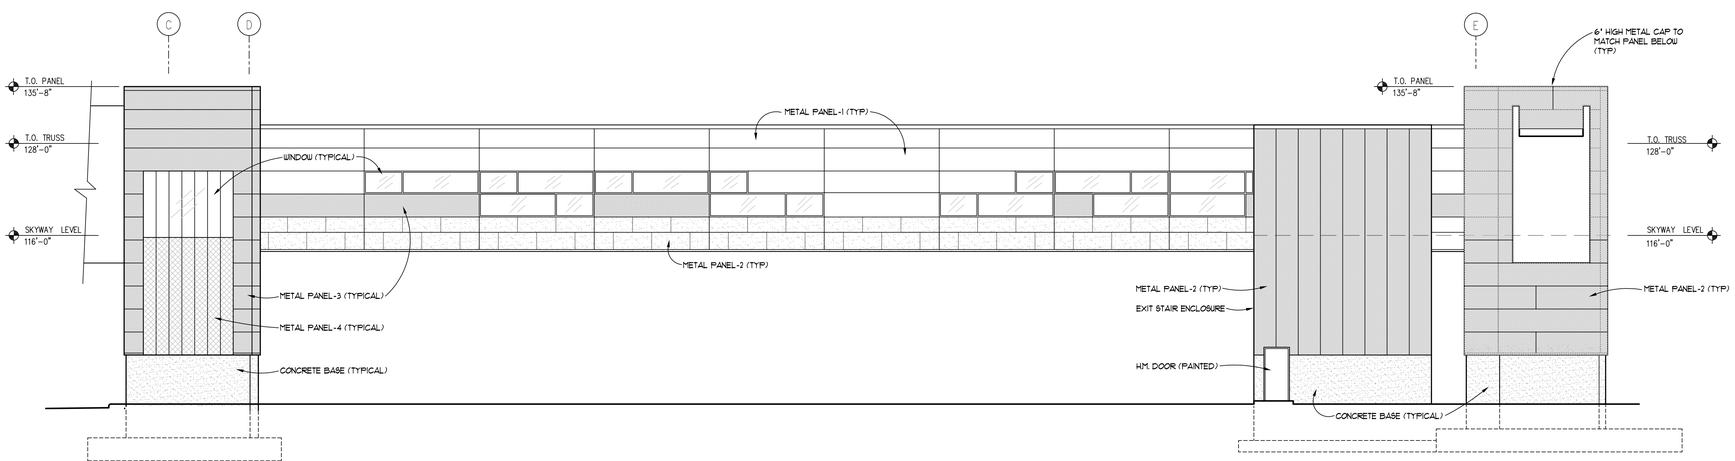

3 A3.1 WEST EXTERIOR ELEVATION - SKYWAY
1/8"=1'-0"
0 4' 8' 16'

POPE ARCHITECTS

POPE ARCHITECTS, INC.
1295 BANDANA BLVD N, SUITE 200
ST. PAUL, MN 55108-2735
(651) 642-9200 | FAX (651) 642-1101
www.popearch.com

MERCY SKYWAY

Allina Health

FRAUENSHUH HealthCare Real Estate Solutions

KRAUS-ANDERSON CONSTRUCTION COMPANY
MINNEAPOLIS DIVISION

EXTERIOR ELEVATIONS

Revisions

CITY SUBMISSION	03/15/13

Commission No.	26172-12093
Drawn by	EY
Checked by	DM

SHEET

A3.1