Mercy Skyway - Elevations
03.15.2013

0' 8' 16' 32'

East Elevation A -
Hospital Connection

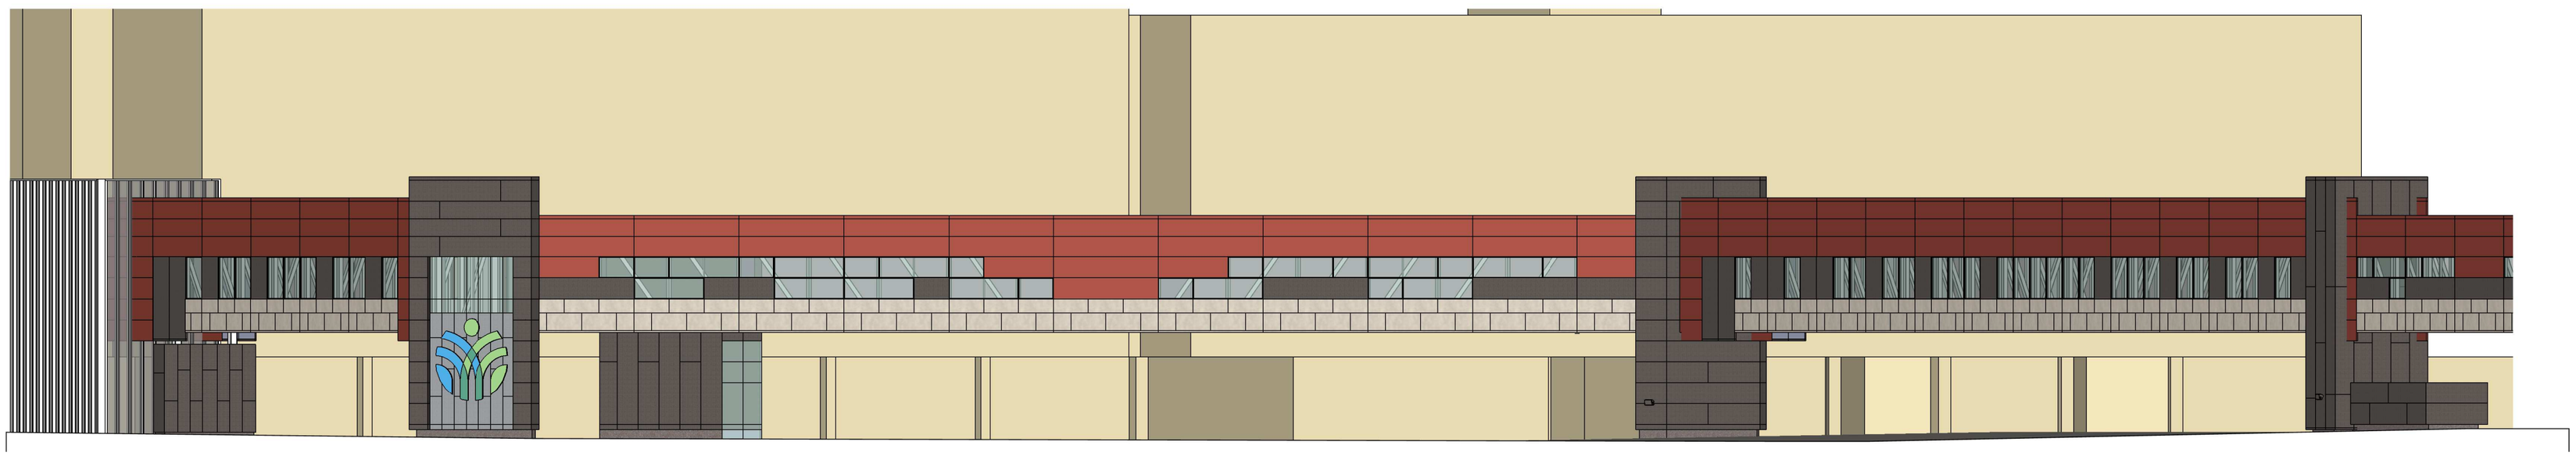

0' 8' 16' 32'

East Elevation B -
Midspan parallel to Coon Rapids BLVD

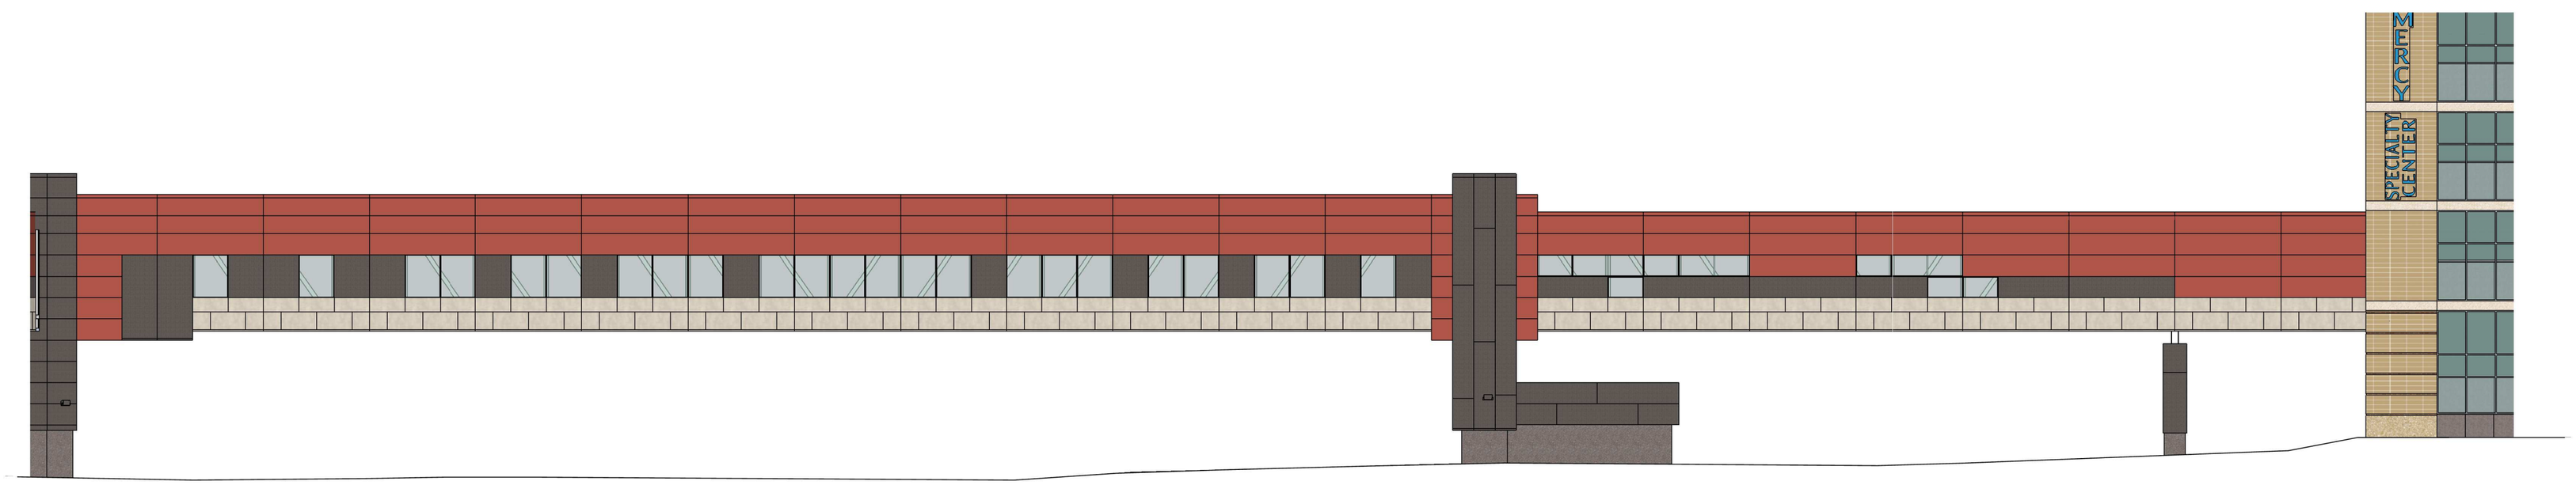

0' 8' 16' 32'

East Elevation C -
Major Span and connection to MOB

POPE ARCHITECTS

Mercy Skyway
COON RAPIDS, MINNESOTA
3-15-13 COMM# 26172-12093

Allina Health

Elevations

FRAUENSHUH
HealthCare Real Estate Solutions

KRAUS-ANDERSON®
CONSTRUCTION COMPANY