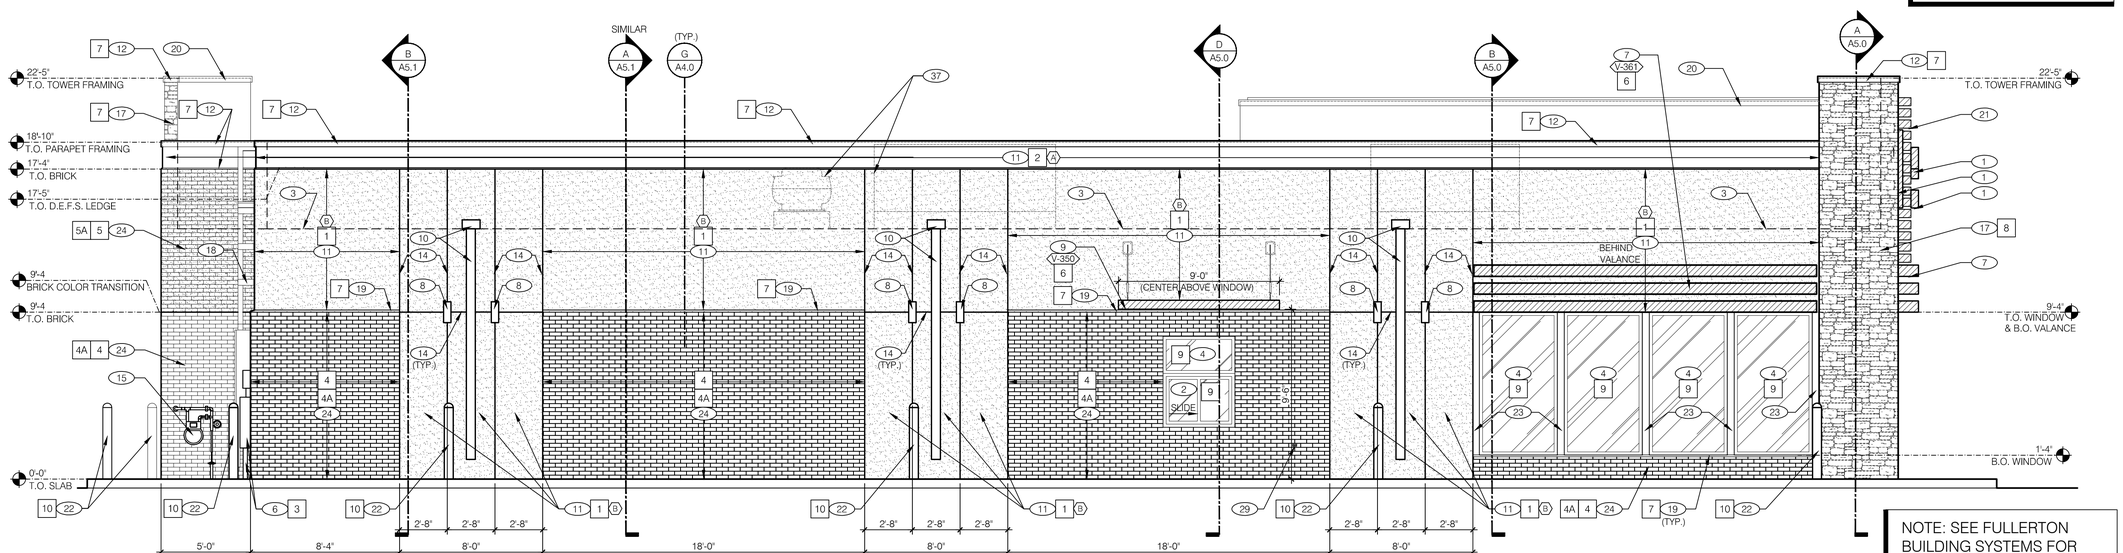

NOTE: E.I.F.S. WILL BE SUBSTITUTED TO D.E.F.S. (DIRECT EXTERIOR FINISH SYSTEM). SEE FULLERTON BUILDING SUPPLIES INDICATED "HARDCOAT E.I.F.S. ON ½" DUROCK".

NOTE: SEE FULLERTON BUILDING SYSTEMS FOR ADDITIONAL INFORMATION.

WEST ELEVATION 1/4" = 1'-0" | **A**

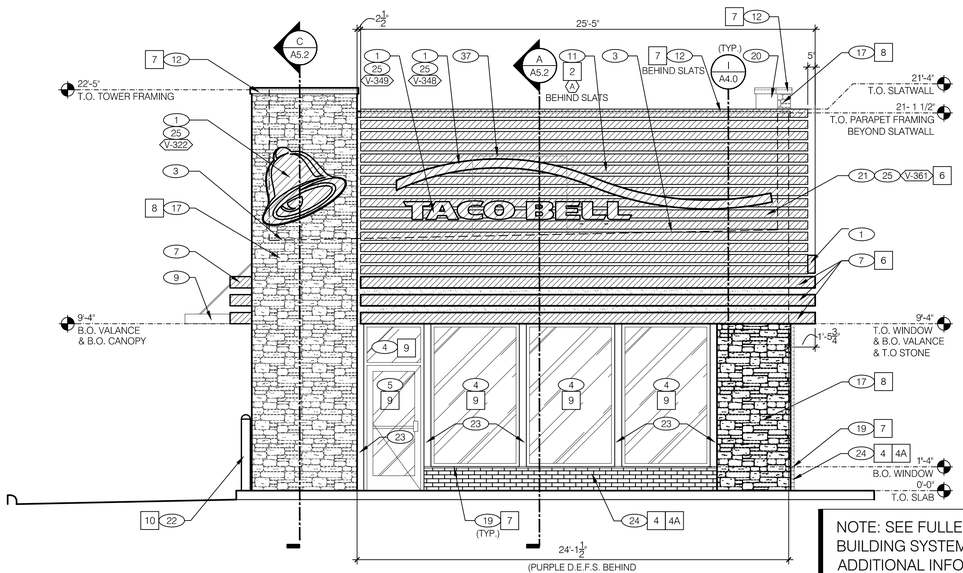

NOTE: E.I.F.S. WILL BE SUBSTITUTED TO D.E.F.S. (DIRECT EXTERIOR FINISH SYSTEM). SEE FULLERTON BUILDING SUPPLIES INDICATED "HARDCOAT E.I.F.S. ON ½" DUROCK".

NOTE: SEE FULLERTON BUILDING SYSTEMS FOR ADDITIONAL INFORMATION.

SOUTH ELEVATION 1/4" = 1'-0" | **C**

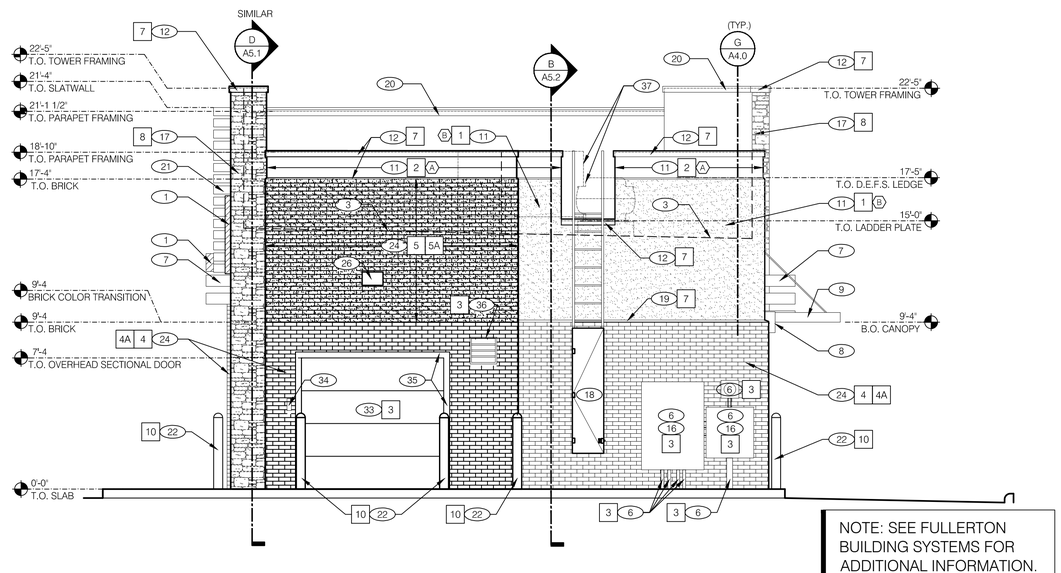

NOTE: E.I.F.S. WILL BE SUBSTITUTED TO D.E.F.S. (DIRECT EXTERIOR FINISH SYSTEM). SEE FULLERTON BUILDING SUPPLIES INDICATED "HARDCOAT E.I.F.S. ON ½" DUROCK".

NOTE: SEE FULLERTON BUILDING SYSTEMS FOR ADDITIONAL INFORMATION.

NORTH ELEVATION 1/4" = 1'-0" | **B**

WCL
Associates. Inc.
Architecture
Interiors
4931 West 35th Street
Suite 200
St. Louis Park, Minnesota
55416
T..952..541-9969
F..952..541-9554
www.wcla.com

Taco Bell

HANSON BLVD. & HWY. 10
COON RAPIDS, MN 55448

PRELIMINARY NOT FOR CONSTRUCTION

Border Foods

5425 Boone Ave N.
New Hope,MN 55428

I hereby certify that this plan was prepared by me or under my direct supervision and that I am a duly licensed architect under the laws of the State of Minnesota

Signature :
Name : Dave Clark
Registration : 14,883
Project Contact : Dean Madson
Phone Number : 952.541.9969

Print History	Date
CITY PLANNING REVIEW	01-12-2015
CITY PLANNING REVIEW	02-03-2015

New Building
T-50, 64 Seats: 2,831 SF

EXTERIOR ELEVATIONS

Project 2014.0602
Drawn JDS
Checked DSM

A4.1

TACO BELL COON RAPIDS, MN.

Plotted: 8/18/2014 9:21:33 AM
Dwg File: G:\2014\06_Border Foods\02_TacoBellCoonRapids\MN40_CONSTR DOCS\070_A4_0-A4+1_ExteriorElevations_20140602.dwg