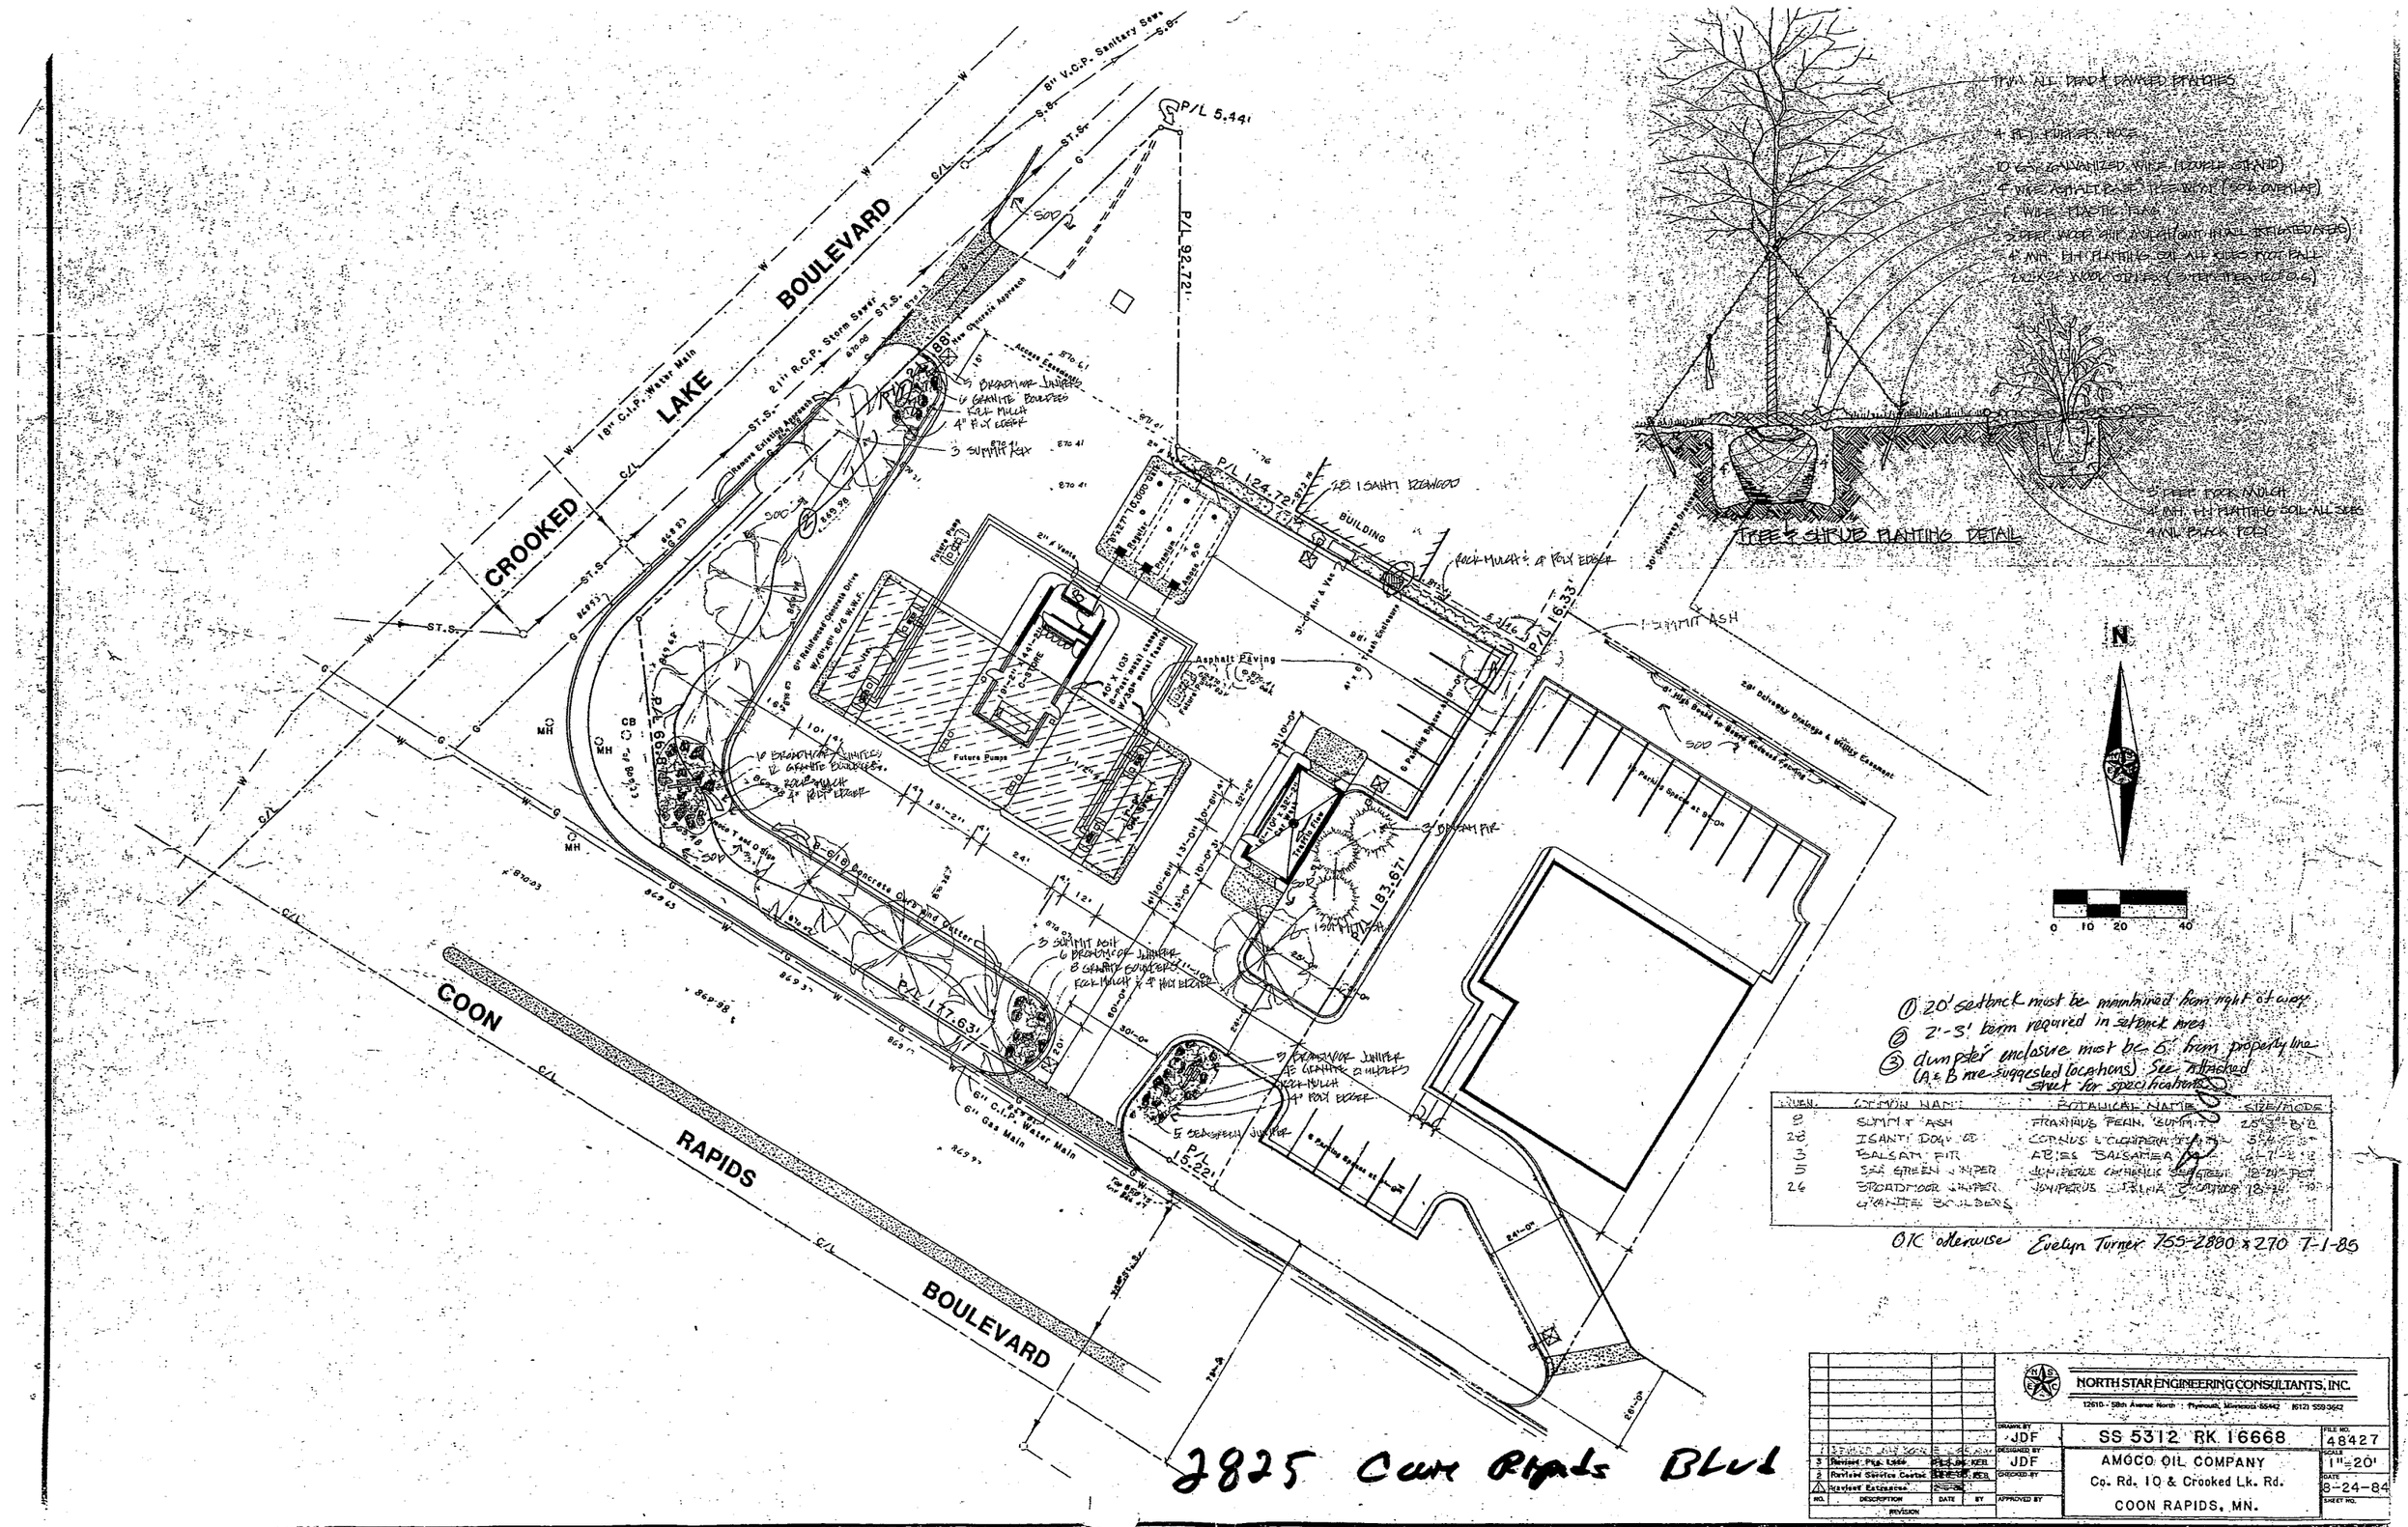

① 20' setback must be maintained from right of way
② 2'-3' berm required in setback area
③ dumpster enclosure must be 6' from property line (A & B are suggested locations) See attached sheet for specifications

QUAN.	COMMON NAME	BOTANICAL NAME	SIZE/MODE
8	SUMMIT ASH	FRAXINUS PENN. SUMMIT	2.5"-3" B&B
28	ISANTI DOGWOOD	CORNUS & CLONIFERA [illegible]	[illegible]
3	BALSAM FIR	ABIES BALSAMEA	[illegible]
5	SEA GREEN JUNIPER	JUNIPERUS CHINENSIS SEA GREEN	18-24" PST
26	BROADMOOR JUNIPER	JUNIPERUS [illegible]	18-24" [illegible]
	GRANITE BOULDERS		

OK otherwise Evelyn Turner 755-2880 x 270 7-1-85

2825 Coon Rapids Blvd

NORTH STAR ENGINEERING CONSULTANTS, INC.
12610 - 58th Avenue North : Plymouth, Minnesota 55442 (612) 559-3642

NO.	DESCRIPTION	DATE	BY
3	Revised Pkg. Lots	[illegible]	KEB
2	Revised Service Center	[illegible]	KEB
1	Revised Entrance	[illegible]	

REVISION

DRAWN BY: JDF
DESIGNED BY: JDF
CHECKED BY:
APPROVED BY:

SS 5312 RK 16668
AMOCO OIL COMPANY
Co. Rd. 10 & Crooked Lk. Rd.
COON RAPIDS, MN.

FILE NO. 48427
SCALE 1"=20'
DATE 8-24-84
SHEET NO.