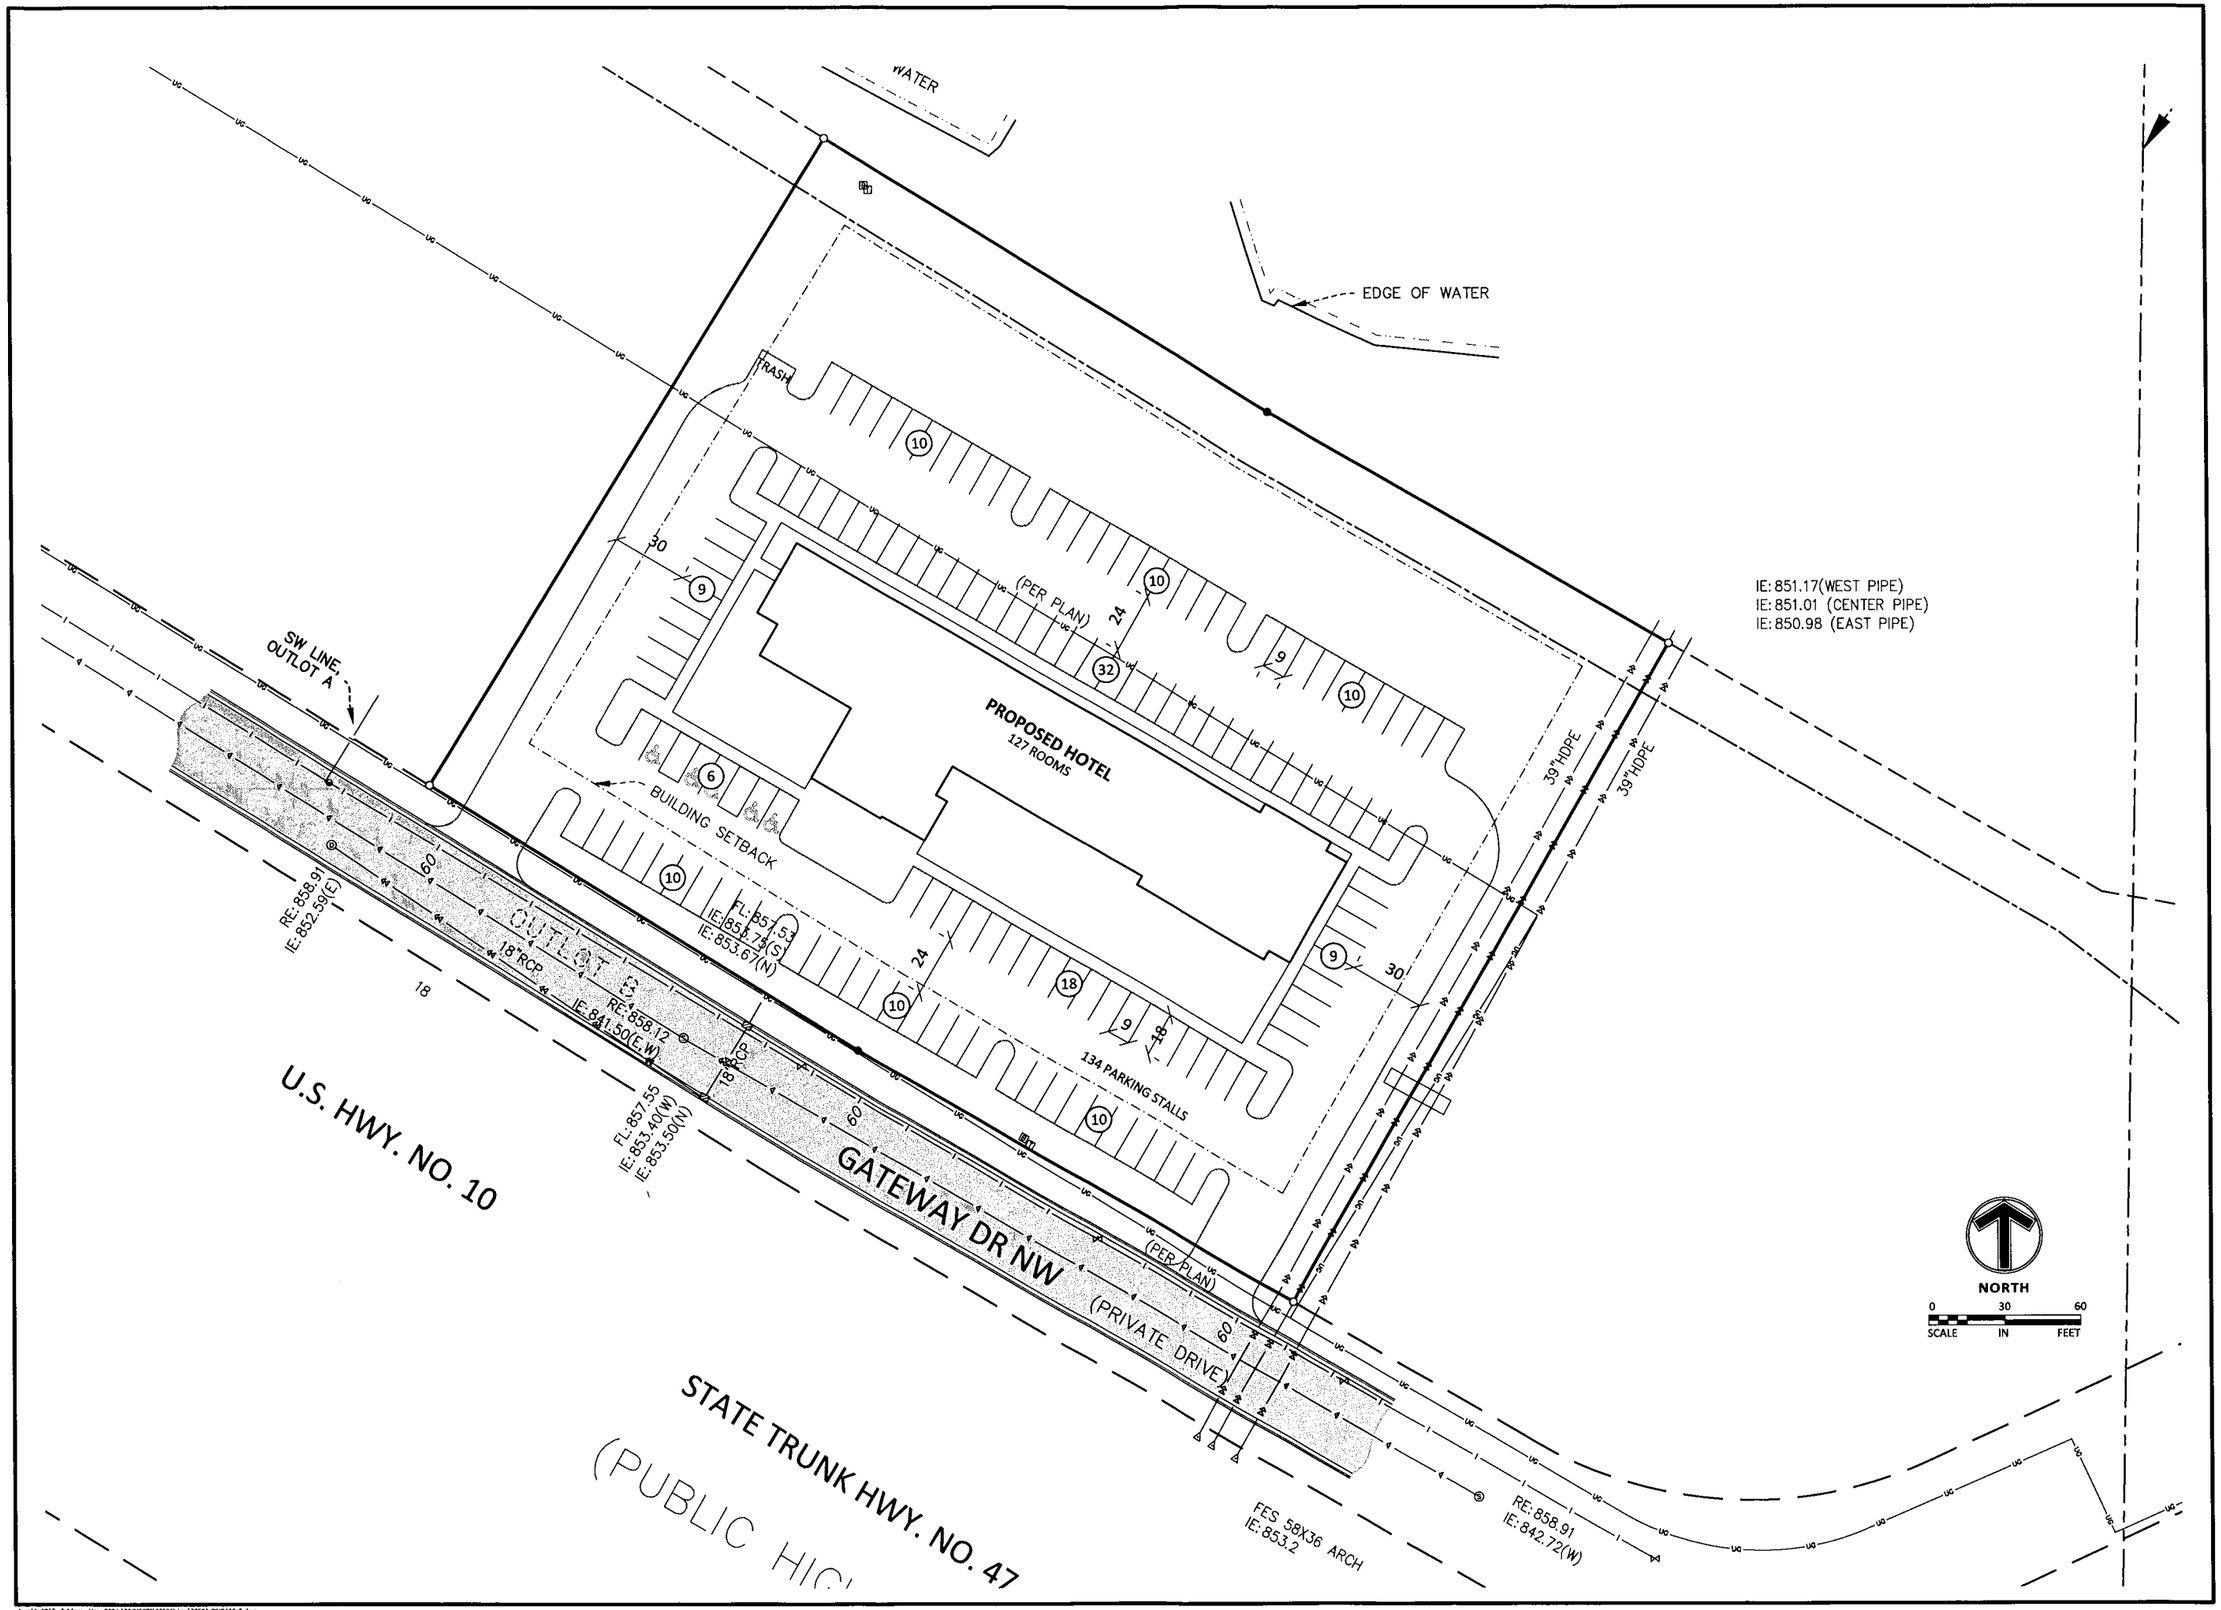

Sambatek
www.sambatek.com
12800 Whitewater Drive, Suite 300
Minnetonka, MN 55343
763.476.6010 telephone
763.476.6532 facsimile
Engineering | Surveying | Planning | Environmental

Client
CONNOR & GASKINS UNLIMITED
1998 TRADE CENTER WAY (SUITE 2)
NAPLES, FL 34109

Project
HOTEL DEVELOPMENT

Location
GATEWAY COMMERCE CENTER
COON RAPIDS, MN

Certification

Summary
Designed: AAA Drawn: AAA
Approved: AAA Book / Page: XX/XX
Phase: PROJECT PHAS Initial Issue: MM/DD/YYYY

Revision History

No.	Date	By	Submittal / Revision

Sheet Title
PRELIMINARY SITE PLAN

Sheet No. Revision
EX. 1

Project No. 20503

Apr 11, 2016 - 2:14pm - User:590 I:\PROJECTS\20503\dwg\20503-CIVBASEv2.dwg