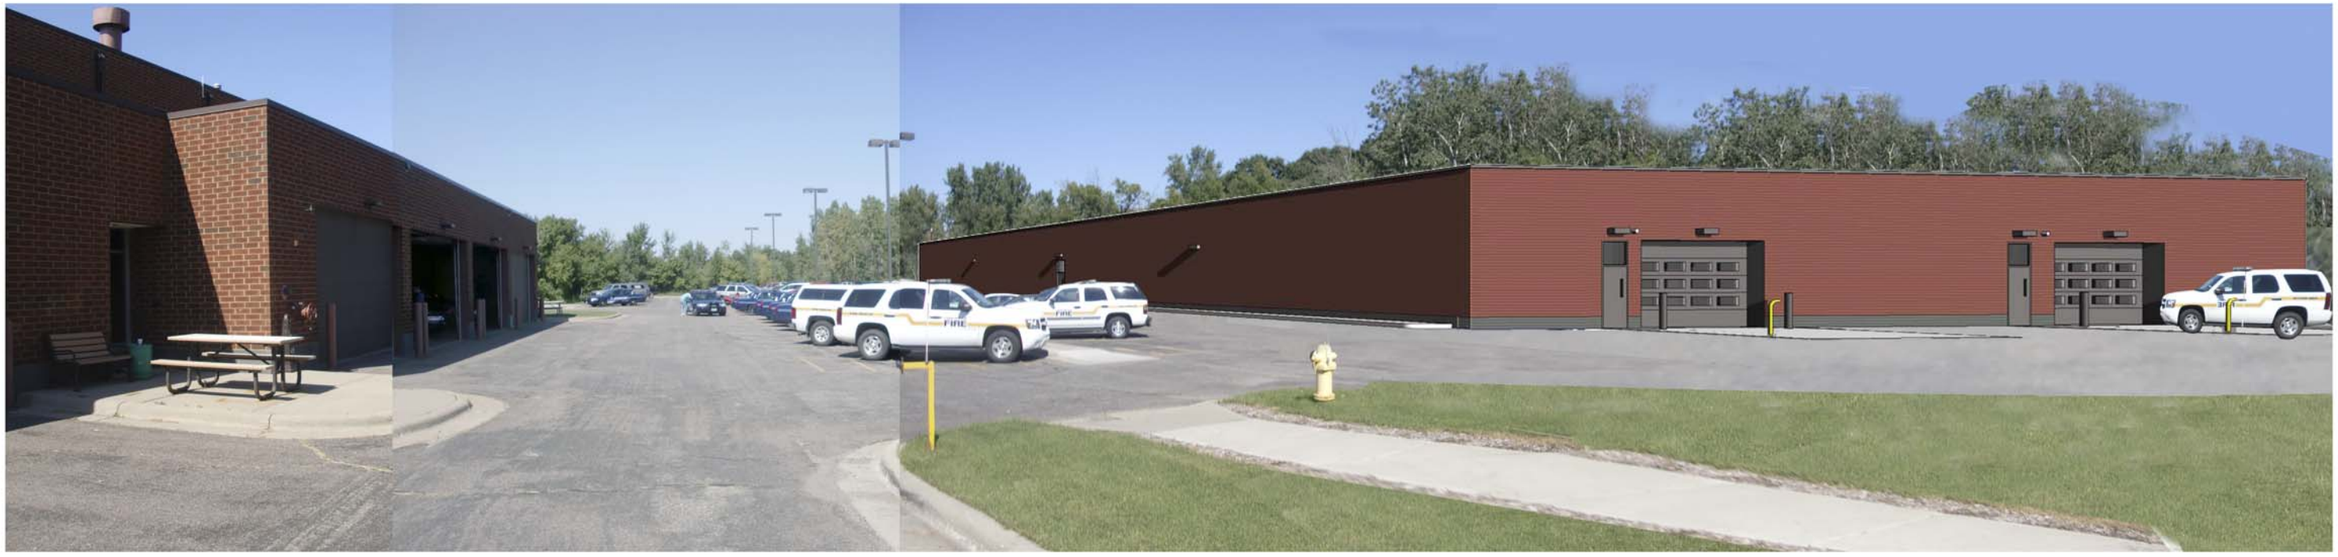

Perspective

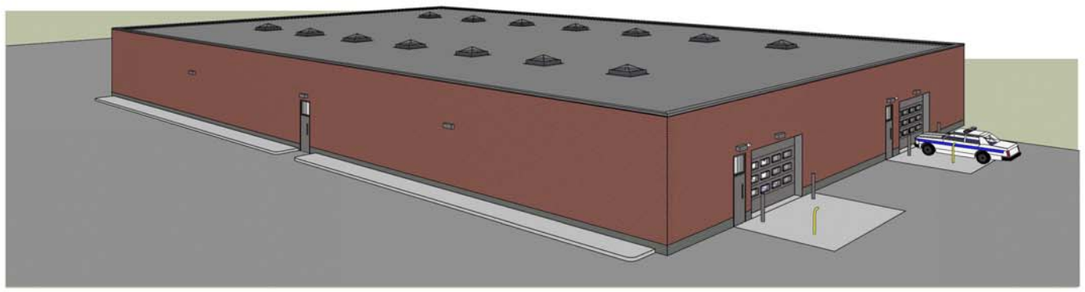

Bird's Eye Perspective

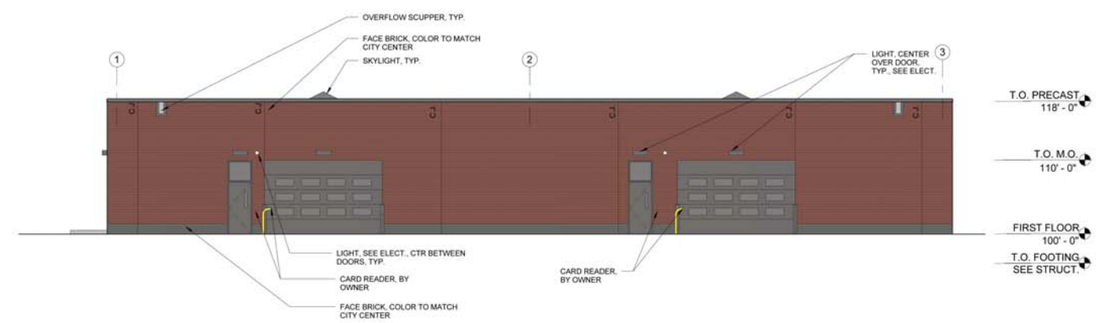

Elevation

City of Coon Rapids Vehicle Storage Facility

March 1, 2012

Kodet Architectural Group Ltd.
15 Groveland Terrace • Minneapolis,MN 55403-1154
E-Mail arch@kodet.com • WebSite www.kodet.com
Telephone 612.377.2737 • Facsimile 612.377.1331

© 2012 KODET ARCHITECTURAL GROUP, LTD.