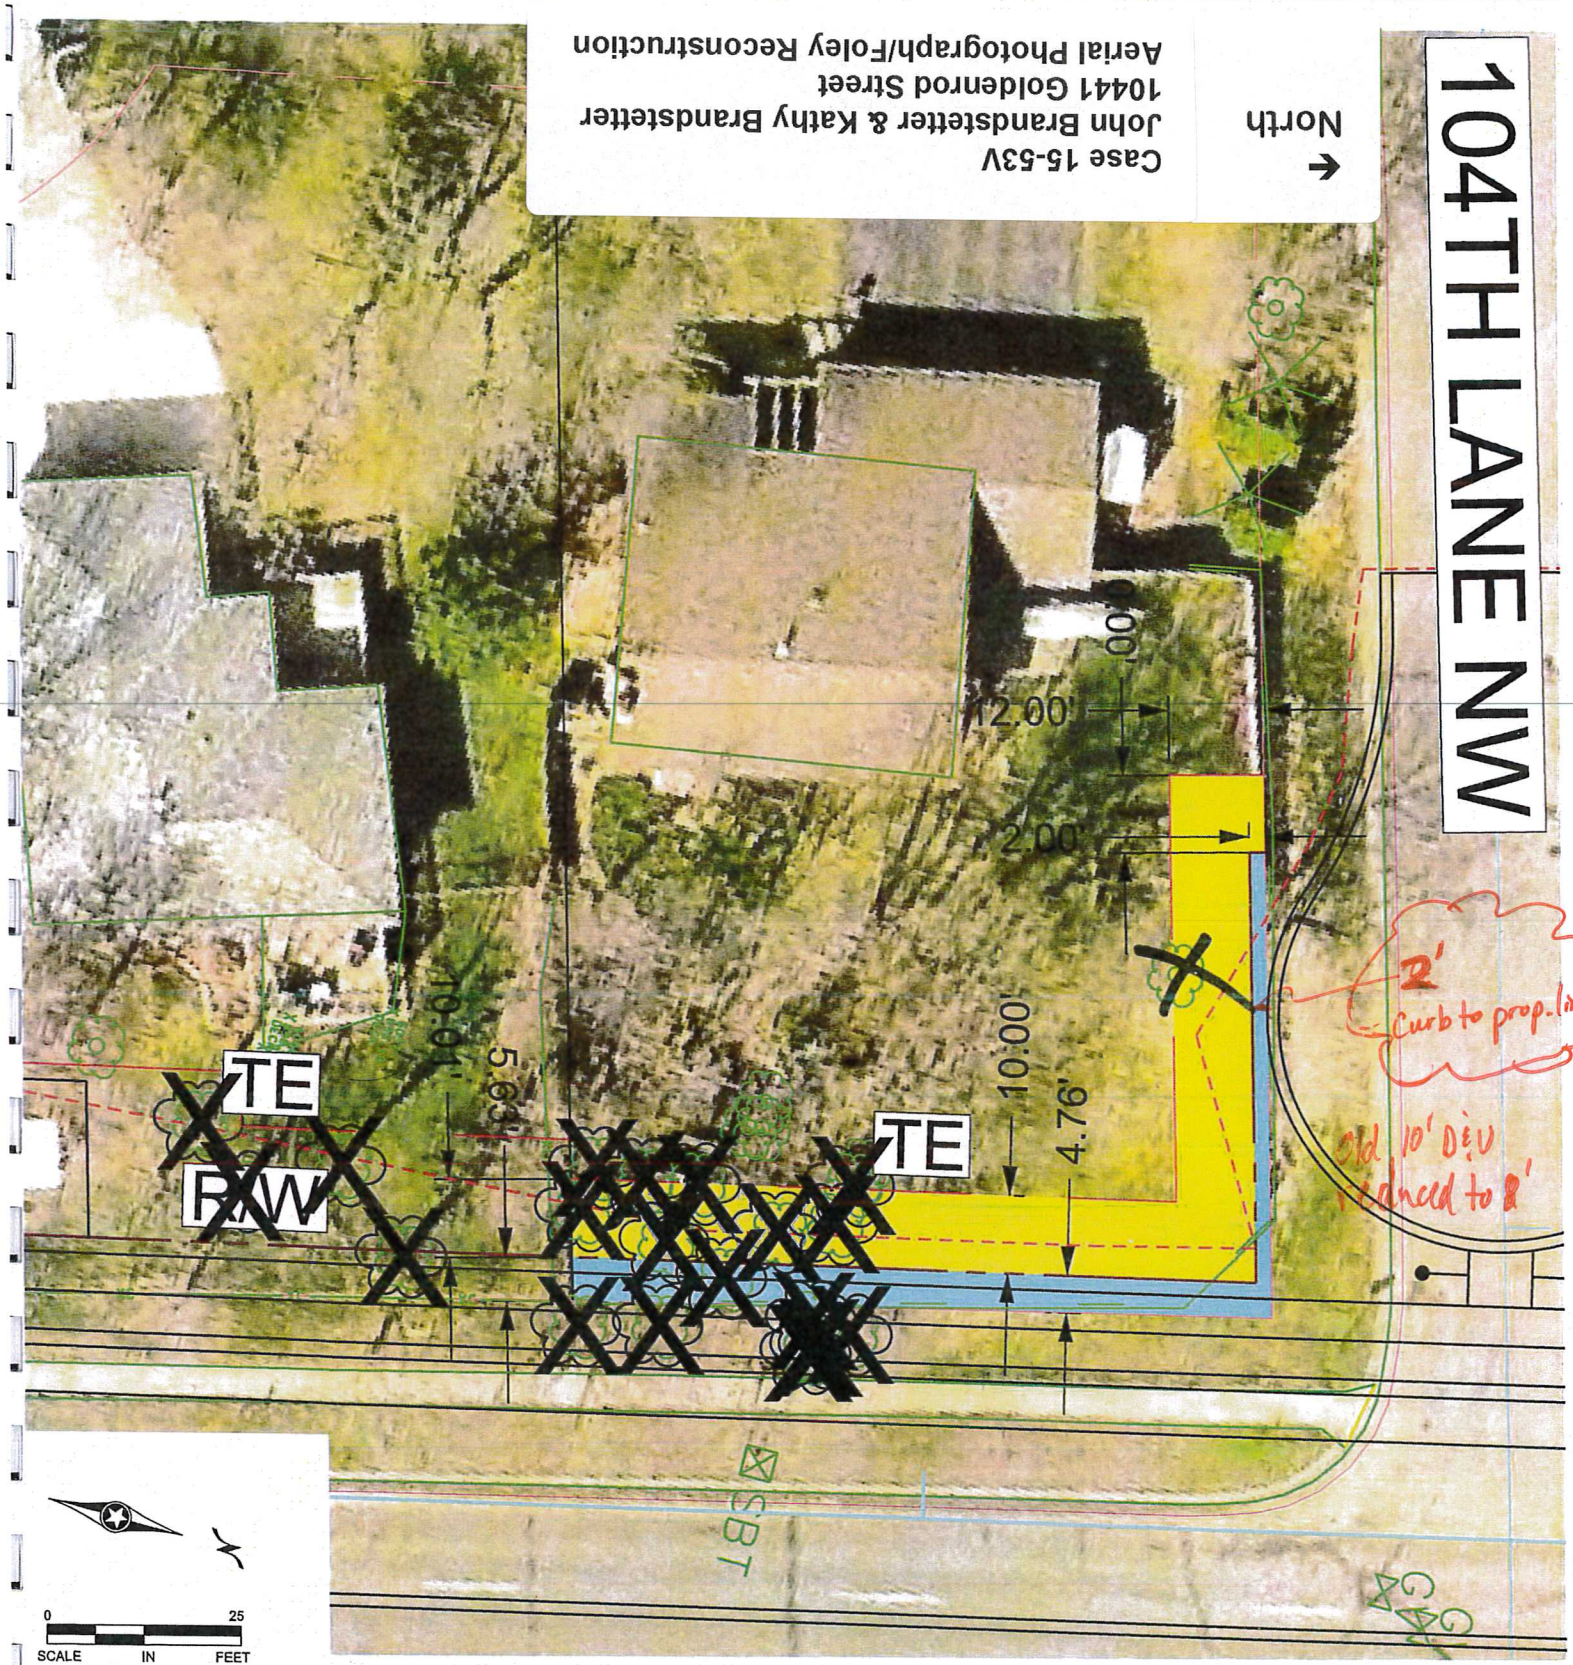

LEGEND

- CONST. LIMITS
- EXISTING FEATURES
- PROPOSED FEATURES
- TREE REMOVAL
- TREE REMOVAL

AREAS (SQ FT)

NEW R/W	NEW P.E.	T.E.
558	0	1452

10441 GOLDENROD ST NW
PIN # 24-31-24-42-0038
S.P. 002-611-032

PARCEL # 055

05/07/13