EXHIBIT A

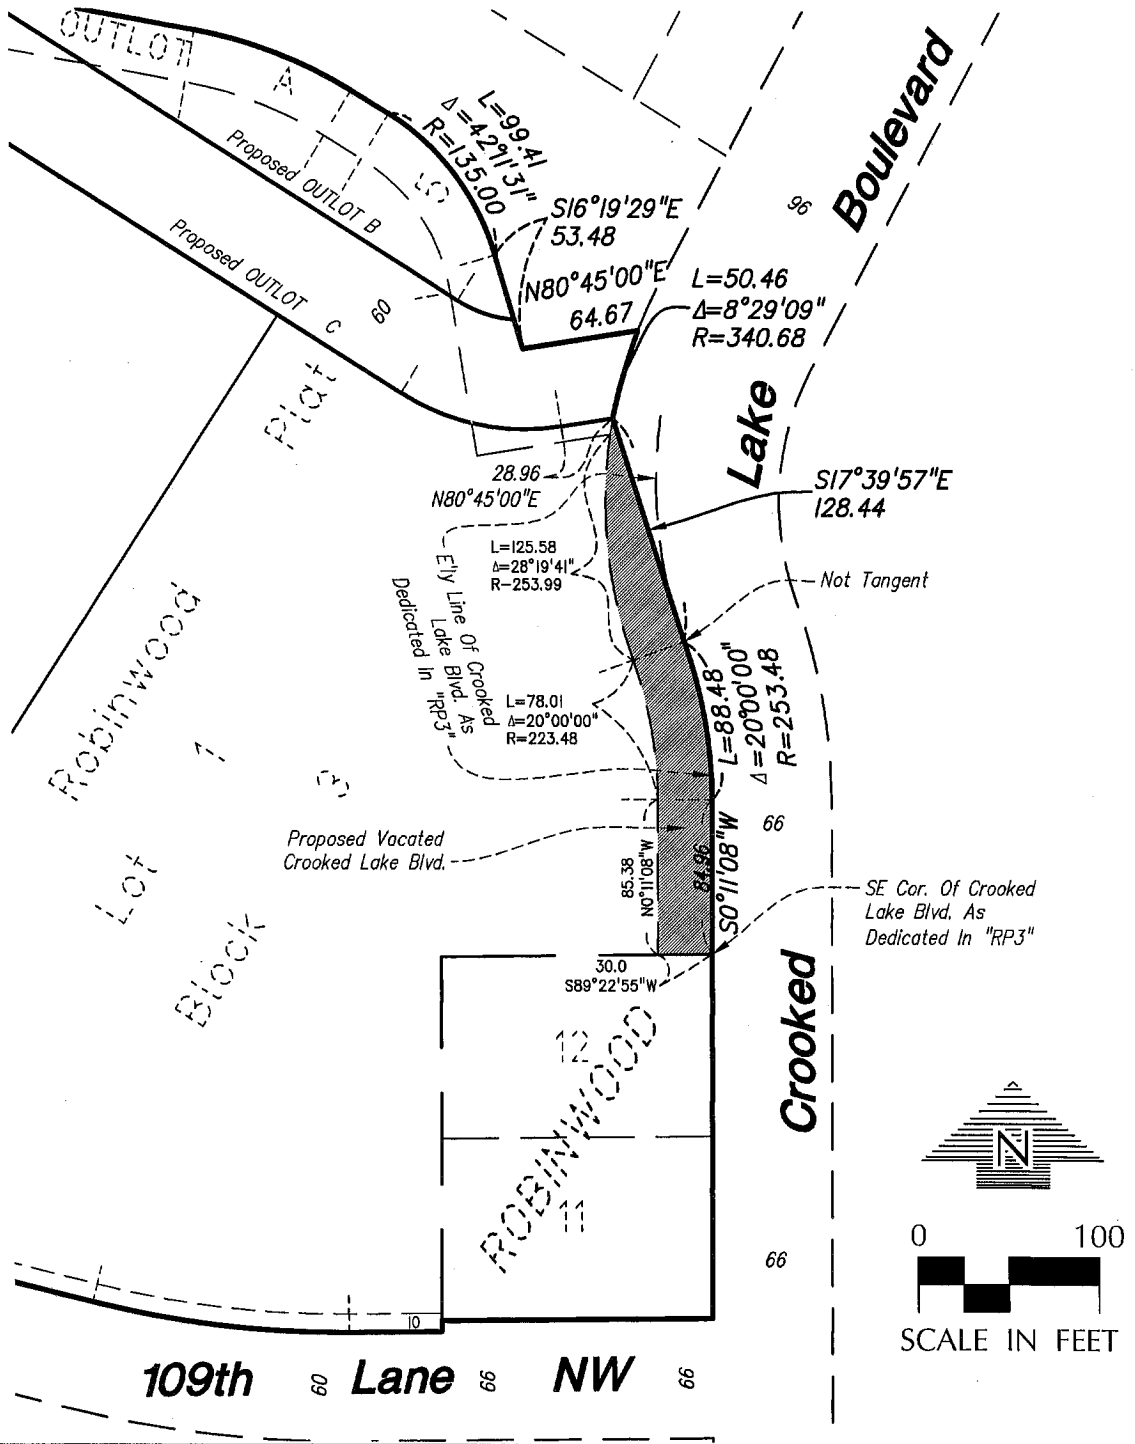

LOUCKS ASSOCIATES

Planning • Civil Engineering • Land Surveying
Landscape Architecture • Environmental

7200 Hemlock Lane, Suite 300
Minneapolis, Minnesota 55369-5592
Telephone: (763)424-5505 Fax: (763)424-5822
Web Page: www.LoucksAssociates.com

© 2003

Henry D. Nelson

Henry D. Nelson, PLS

17255 — License No.

3-11-15 — Date

EXHIBIT B

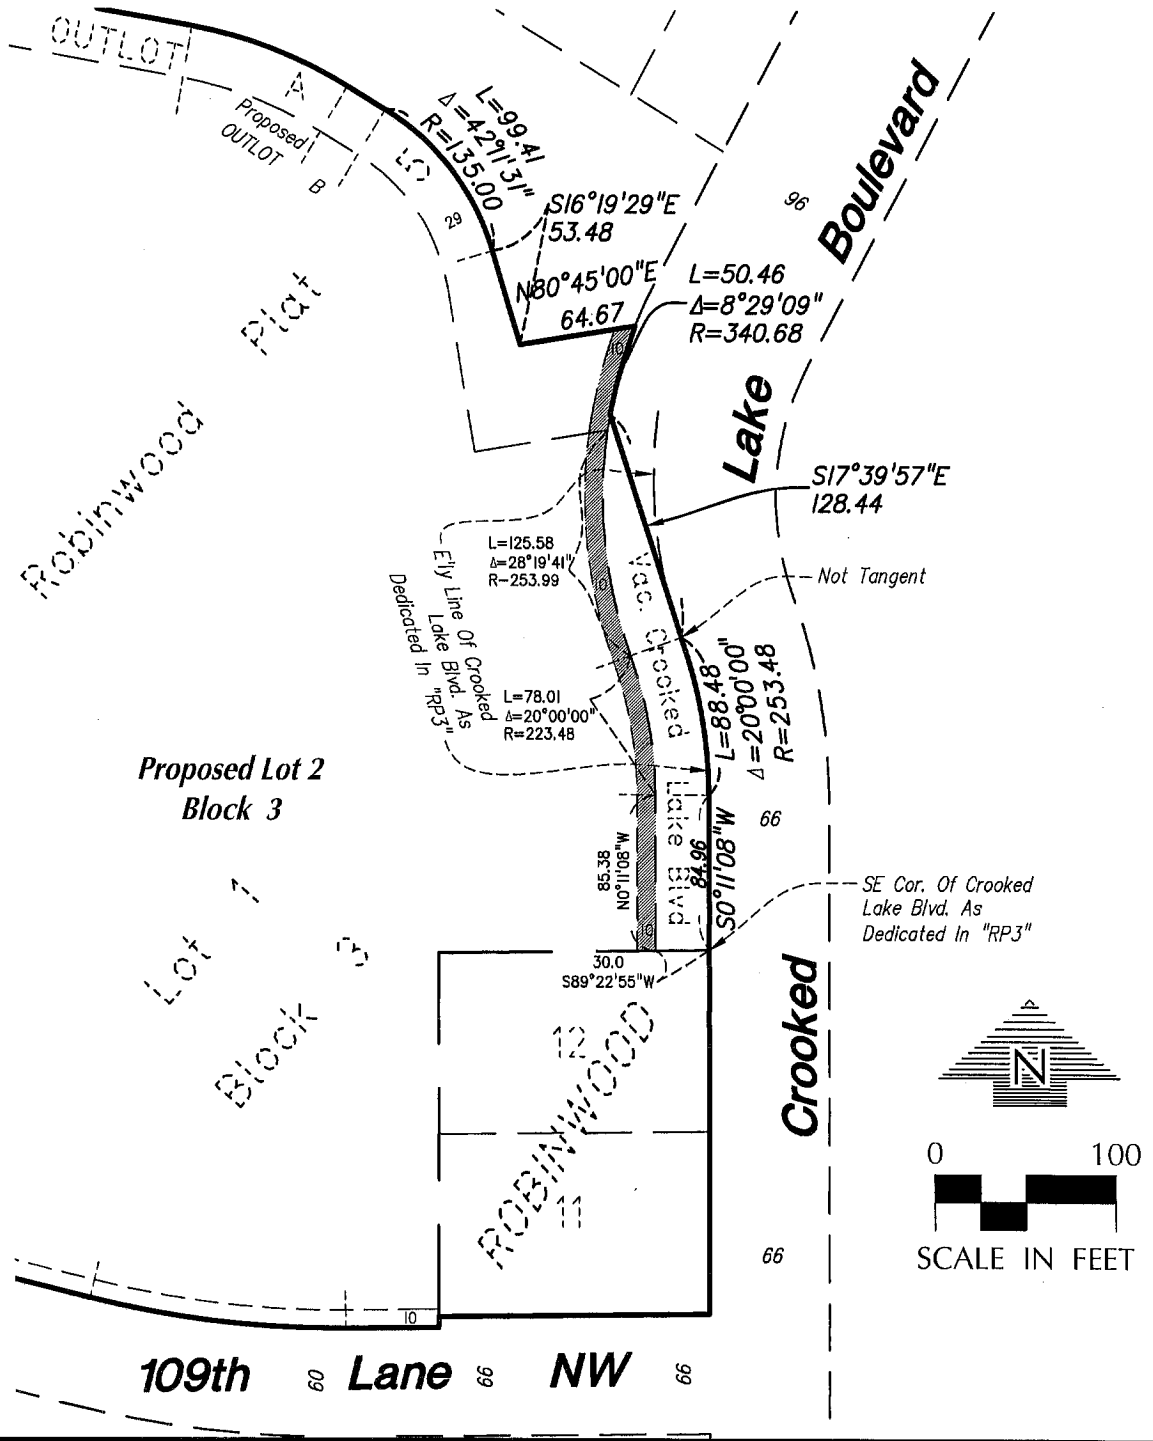

LOUCKS ASSOCIATES

Planning • Civil Engineering • Land Surveying
Landscape Architecture • Environmental

7200 Hemlock Lane, Suite 300
Minneapolis, Minnesota 55369-5592
Telephone: (763)424-5505 Fax: (763)424-5822
Web Page: www.LoucksAssociates.com

© 2005

Henry D. Nelson

Henry D. Nelson / PLS

17255 — License No.

3-11-15 — Date