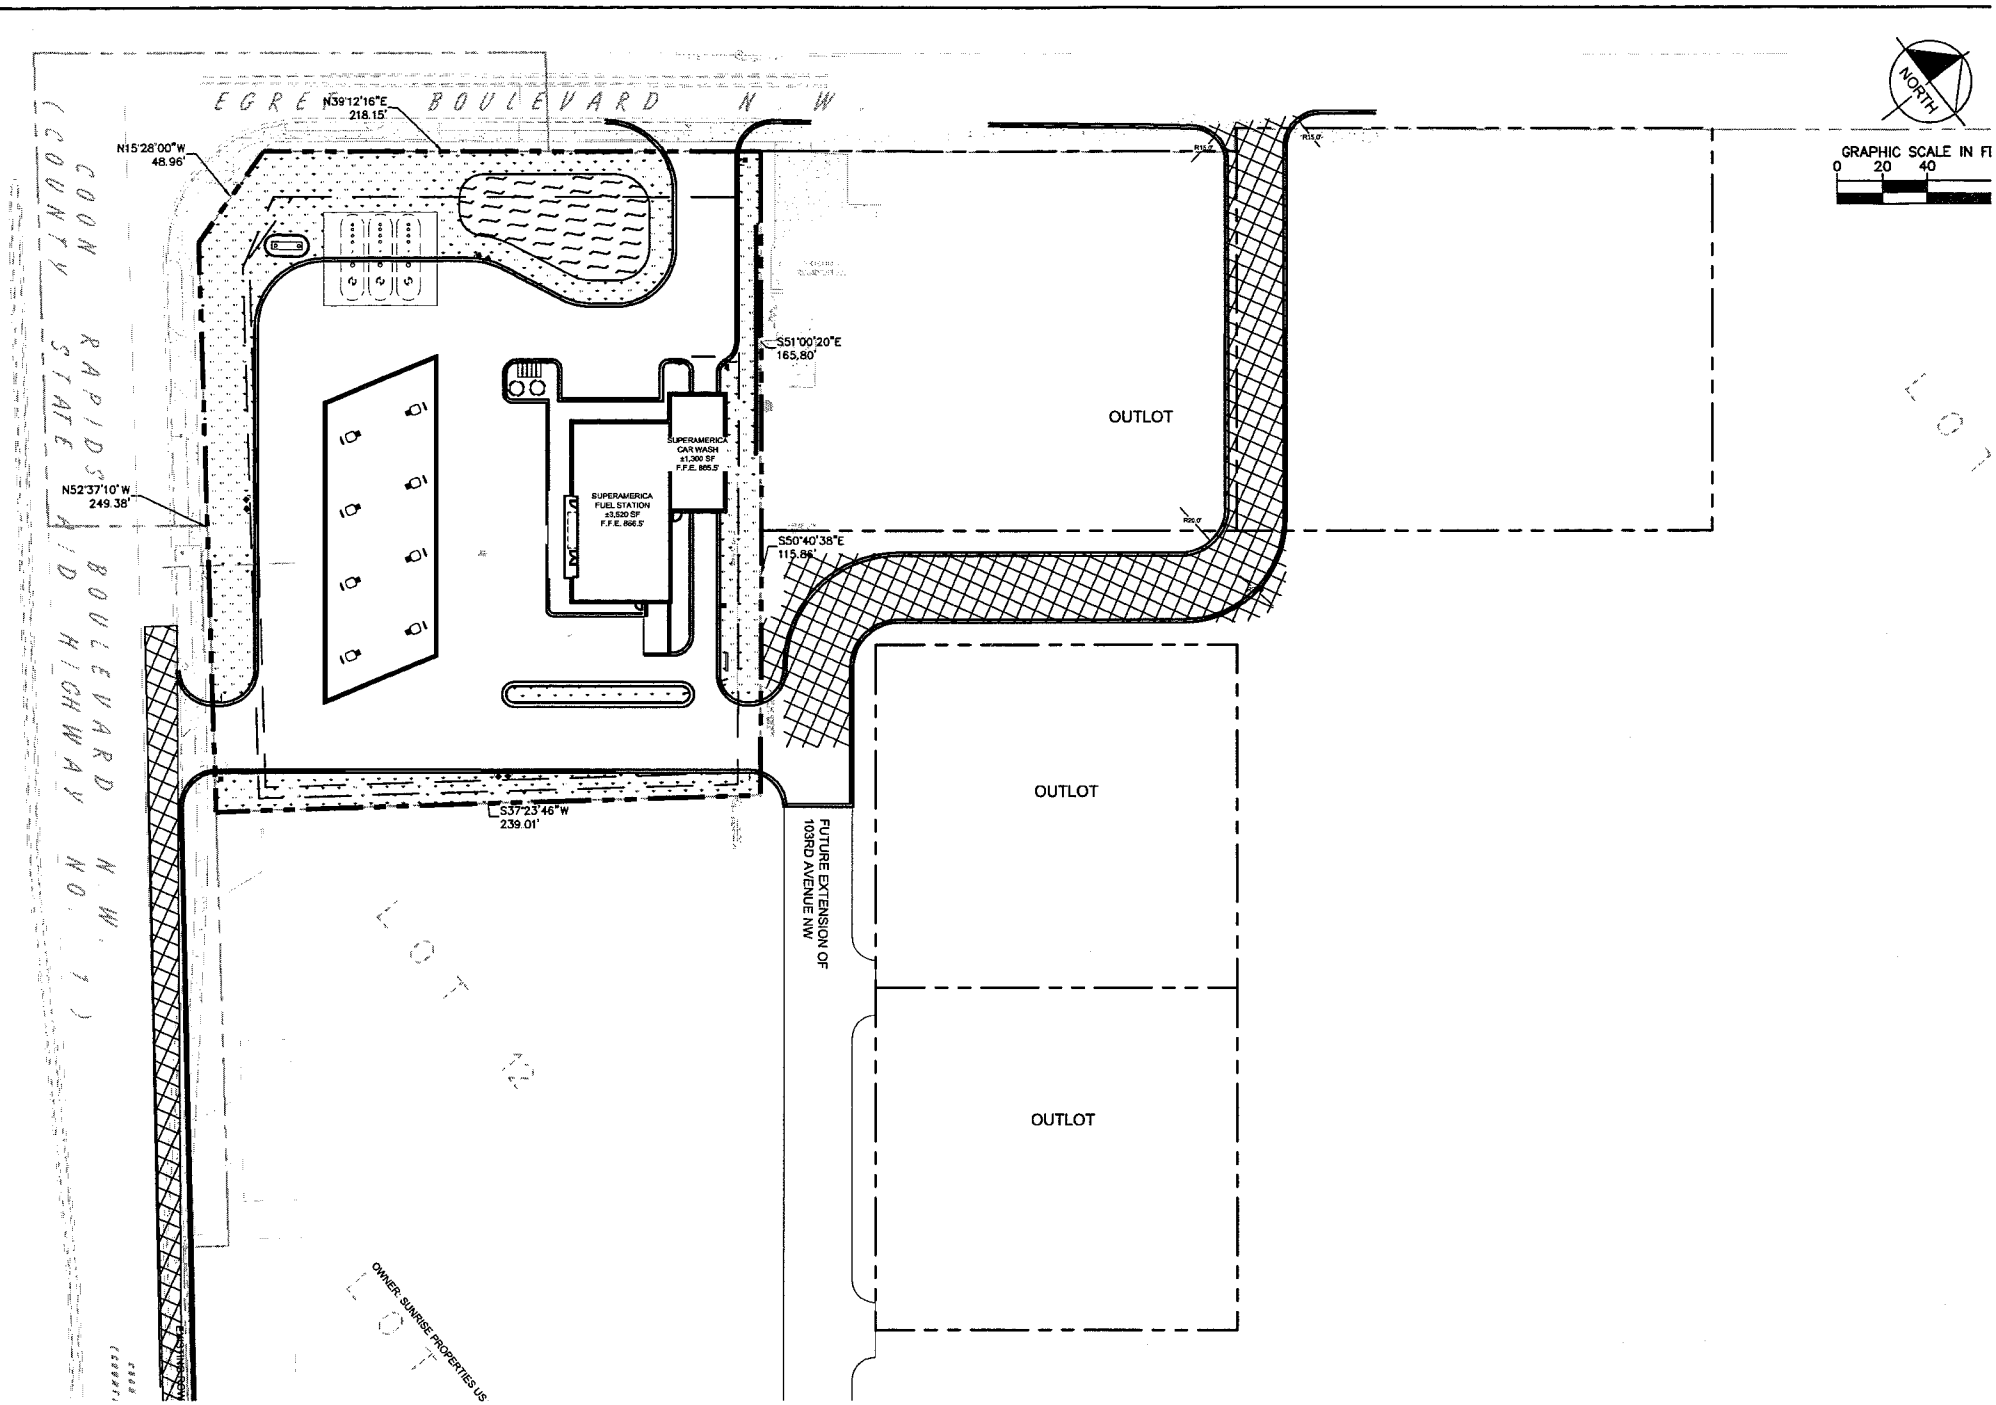

America\3 Design\CAD\PlanSheets\C-1.3 Overall Site Plan.dwg C-1.3 OVERALL SITE PLAN Jul 06, 2015 12:50pm by: jack.ammerman

is intended only for the specific purpose and client for which it was prepared. Reuse of and improper reliance on this document without written authorization and adaptation by Kimley-Horn and Associates, Inc. shall be without liability to Kimley-Horn and Associates, Inc.