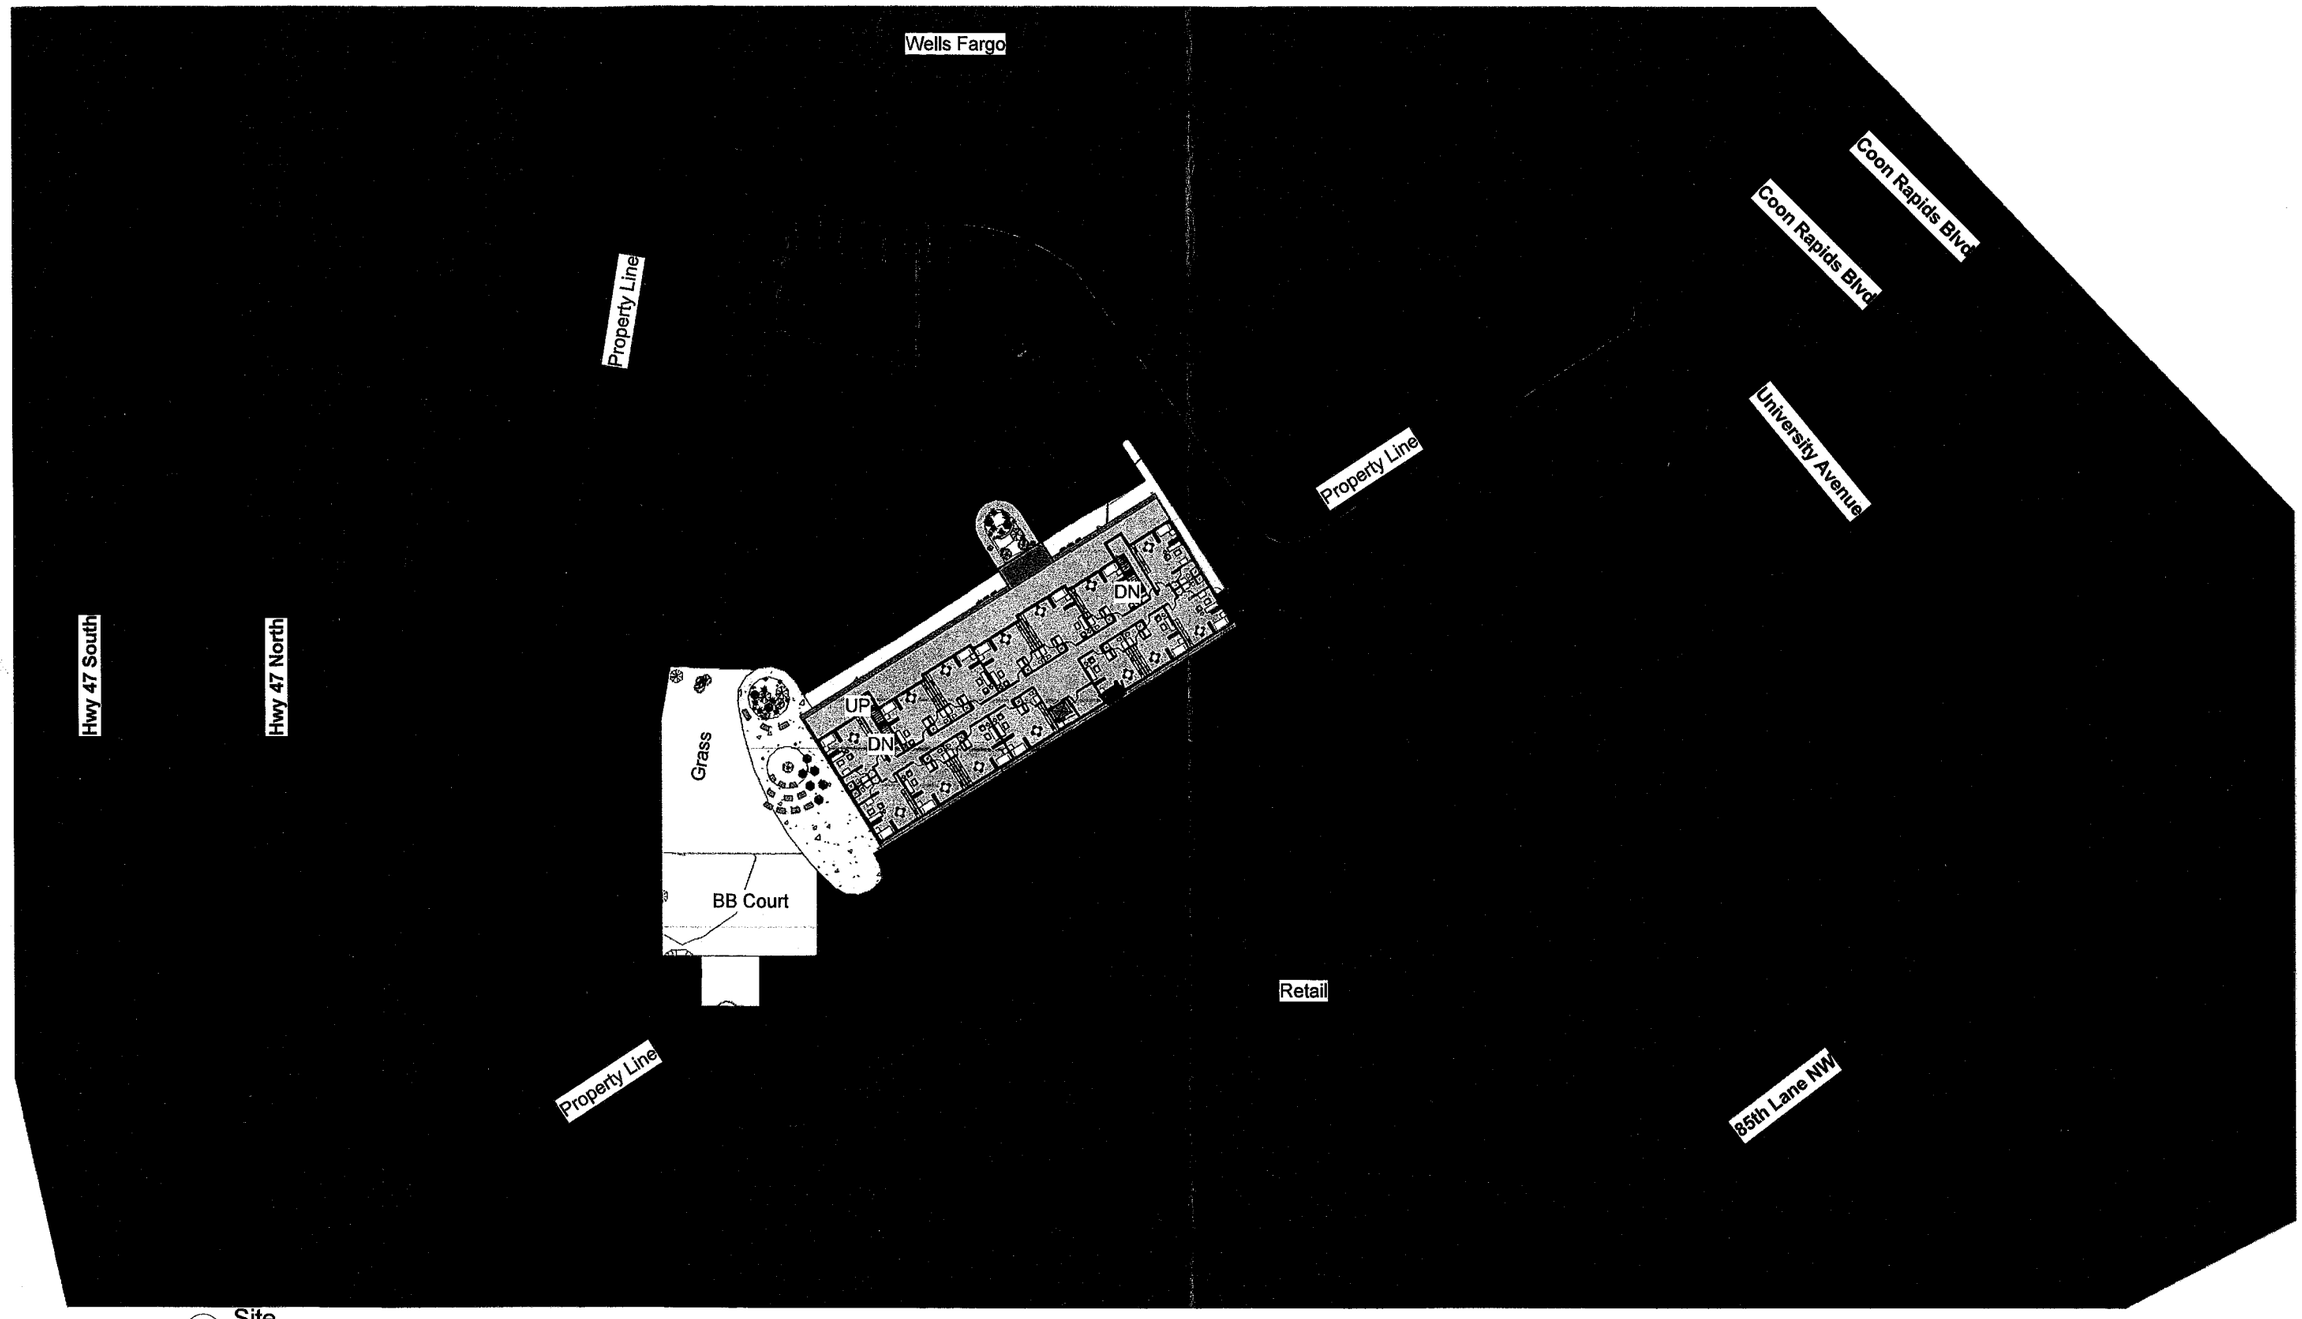

1 Site
1" = 60'-0"

InSpire Architects
465 148th Avenue NE
Ham Lake MN 55304
763-807-1044
www.ArchitectMN.com

Housing Facility for
Hope 4 Youth
80 Coon Rapids Blvd NW
Coon Rapids MN

Site Plan

Project number	2014-86
Date	9/1/2015

A1

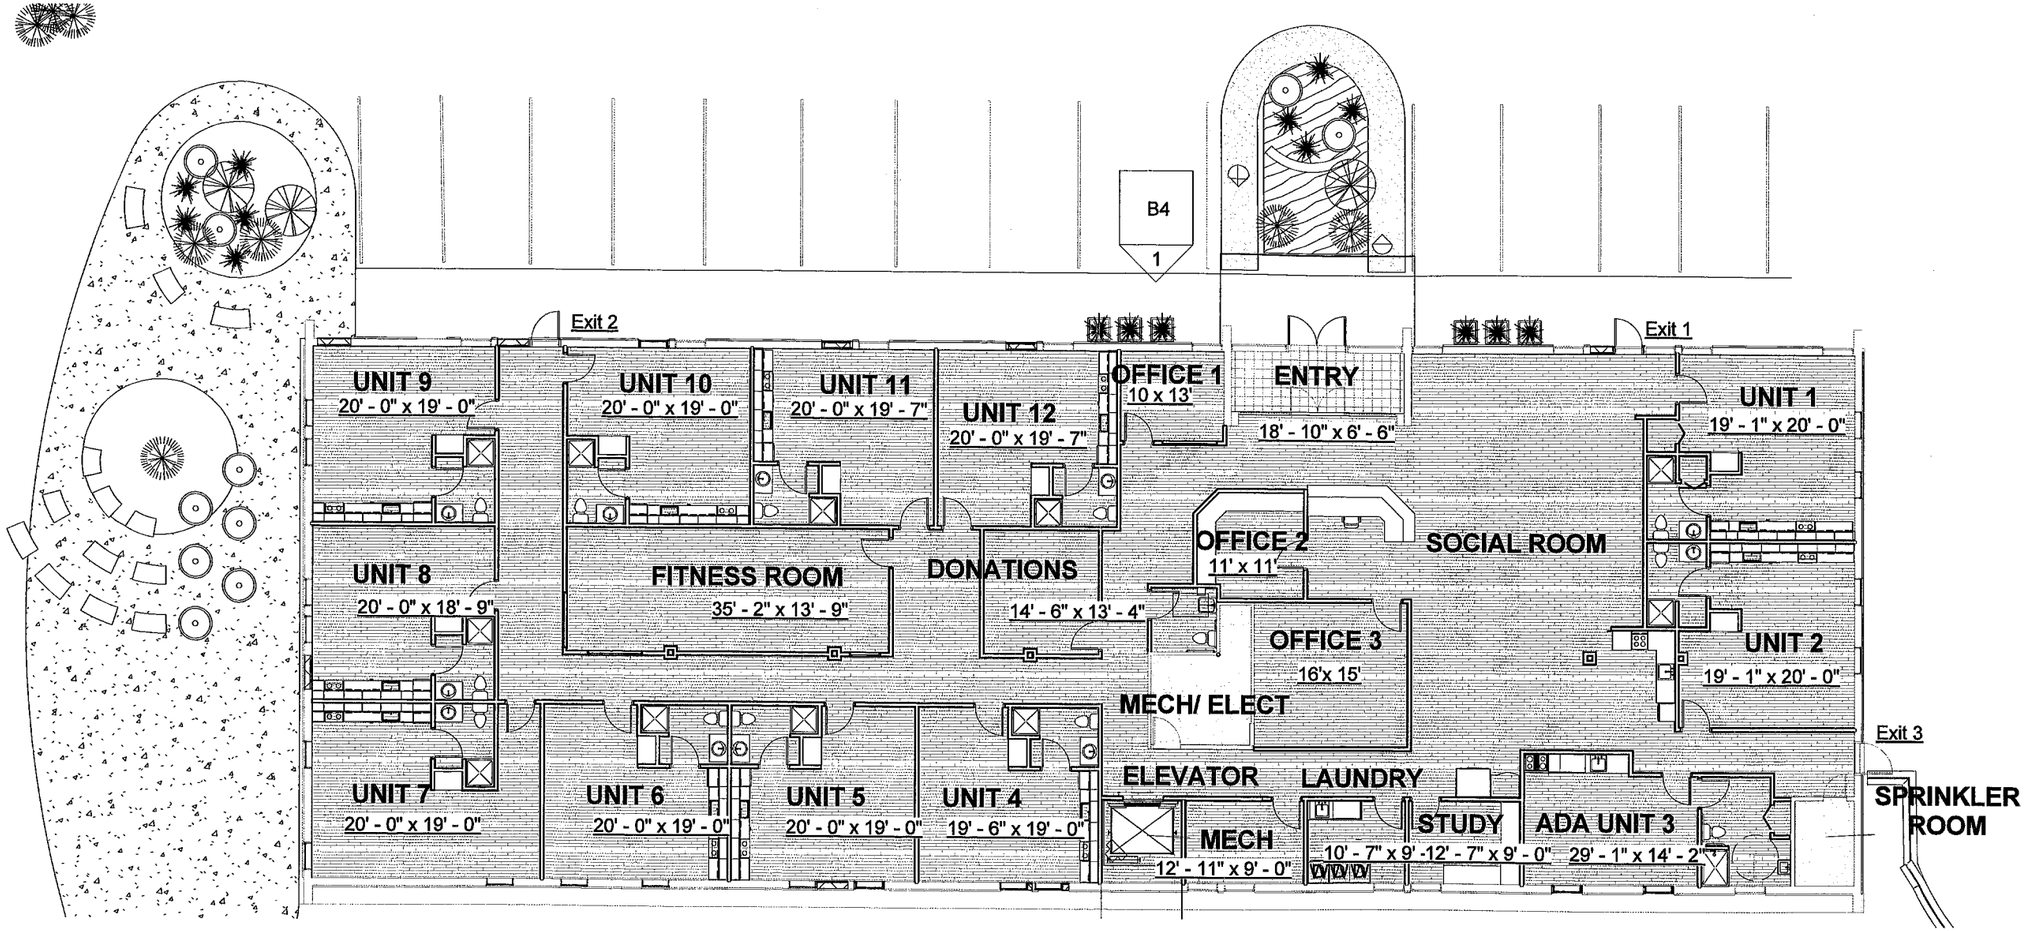

1 1st Floor Plan-Phase I
1/16" = 1'-0"

InSpire Architects
465 148th Avenue NE
Ham Lake MN 55304
763-807-1044
www.ArchitectMN.com

Housing Facility for
Hope 4 Youth
80 Coon Rapids Blvd NW
Coon Rapids MN

Floor Plans

Project number	2014-86
Date	9/1/2015

A4

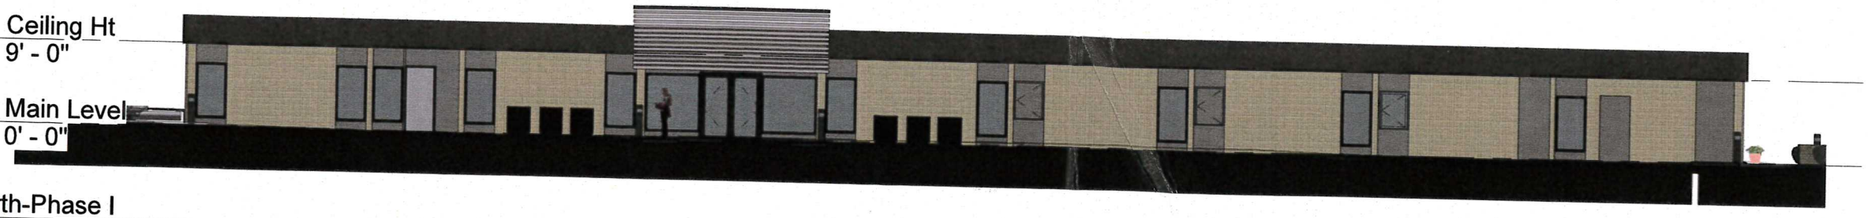

1 North-Phase I
1/16" = 1'-0"

2 West-Phase I
1/16" = 1'-0"

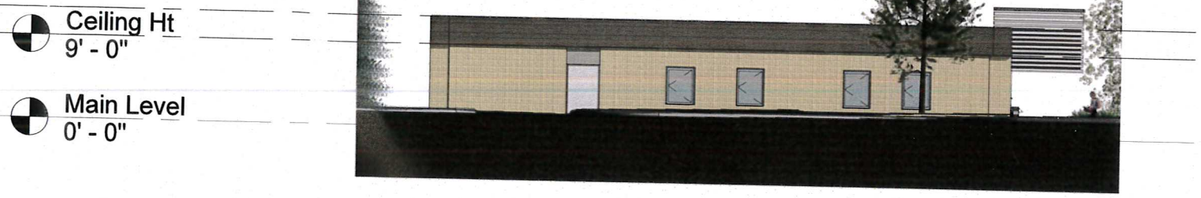

4 East Phase I
1/16" = 1'-0"

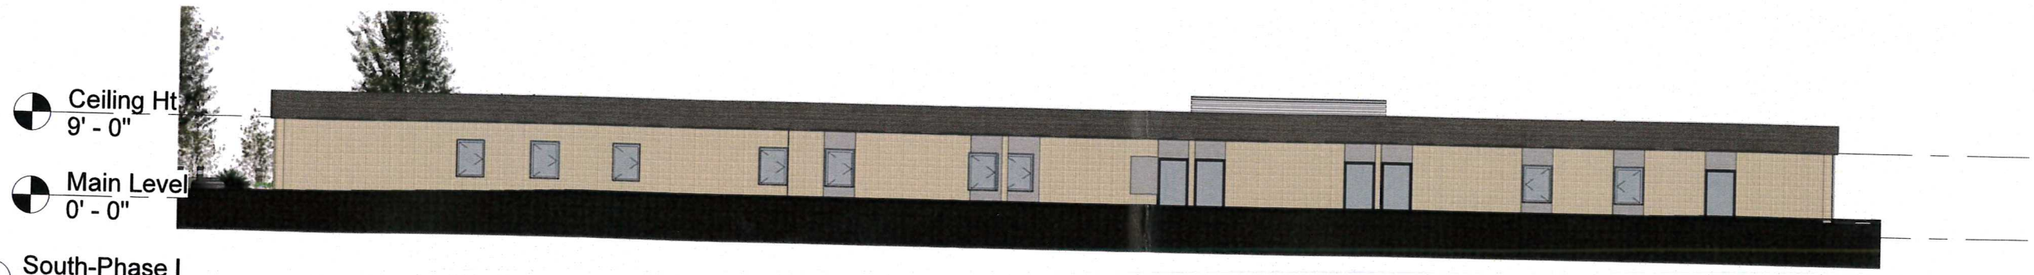

3 South-Phase I
1/16" = 1'-0"

InSpire Architects
465 148th Avenue NE
Ham Lake MN 55304
763-807-1044
www.ArchitectMN.com

Housing Facility for
Hope 4 Youth
80 Coon Rapids Blvd NW
Coon Rapids MN

Elevations- Phase I

Project number	2014-86
Date	9/1/2015

A6